

PERMIT

HAVANT BOROUGH COUNCIL
DEVELOPMENT CONTROL
30 AUG 2011
RECEIVED

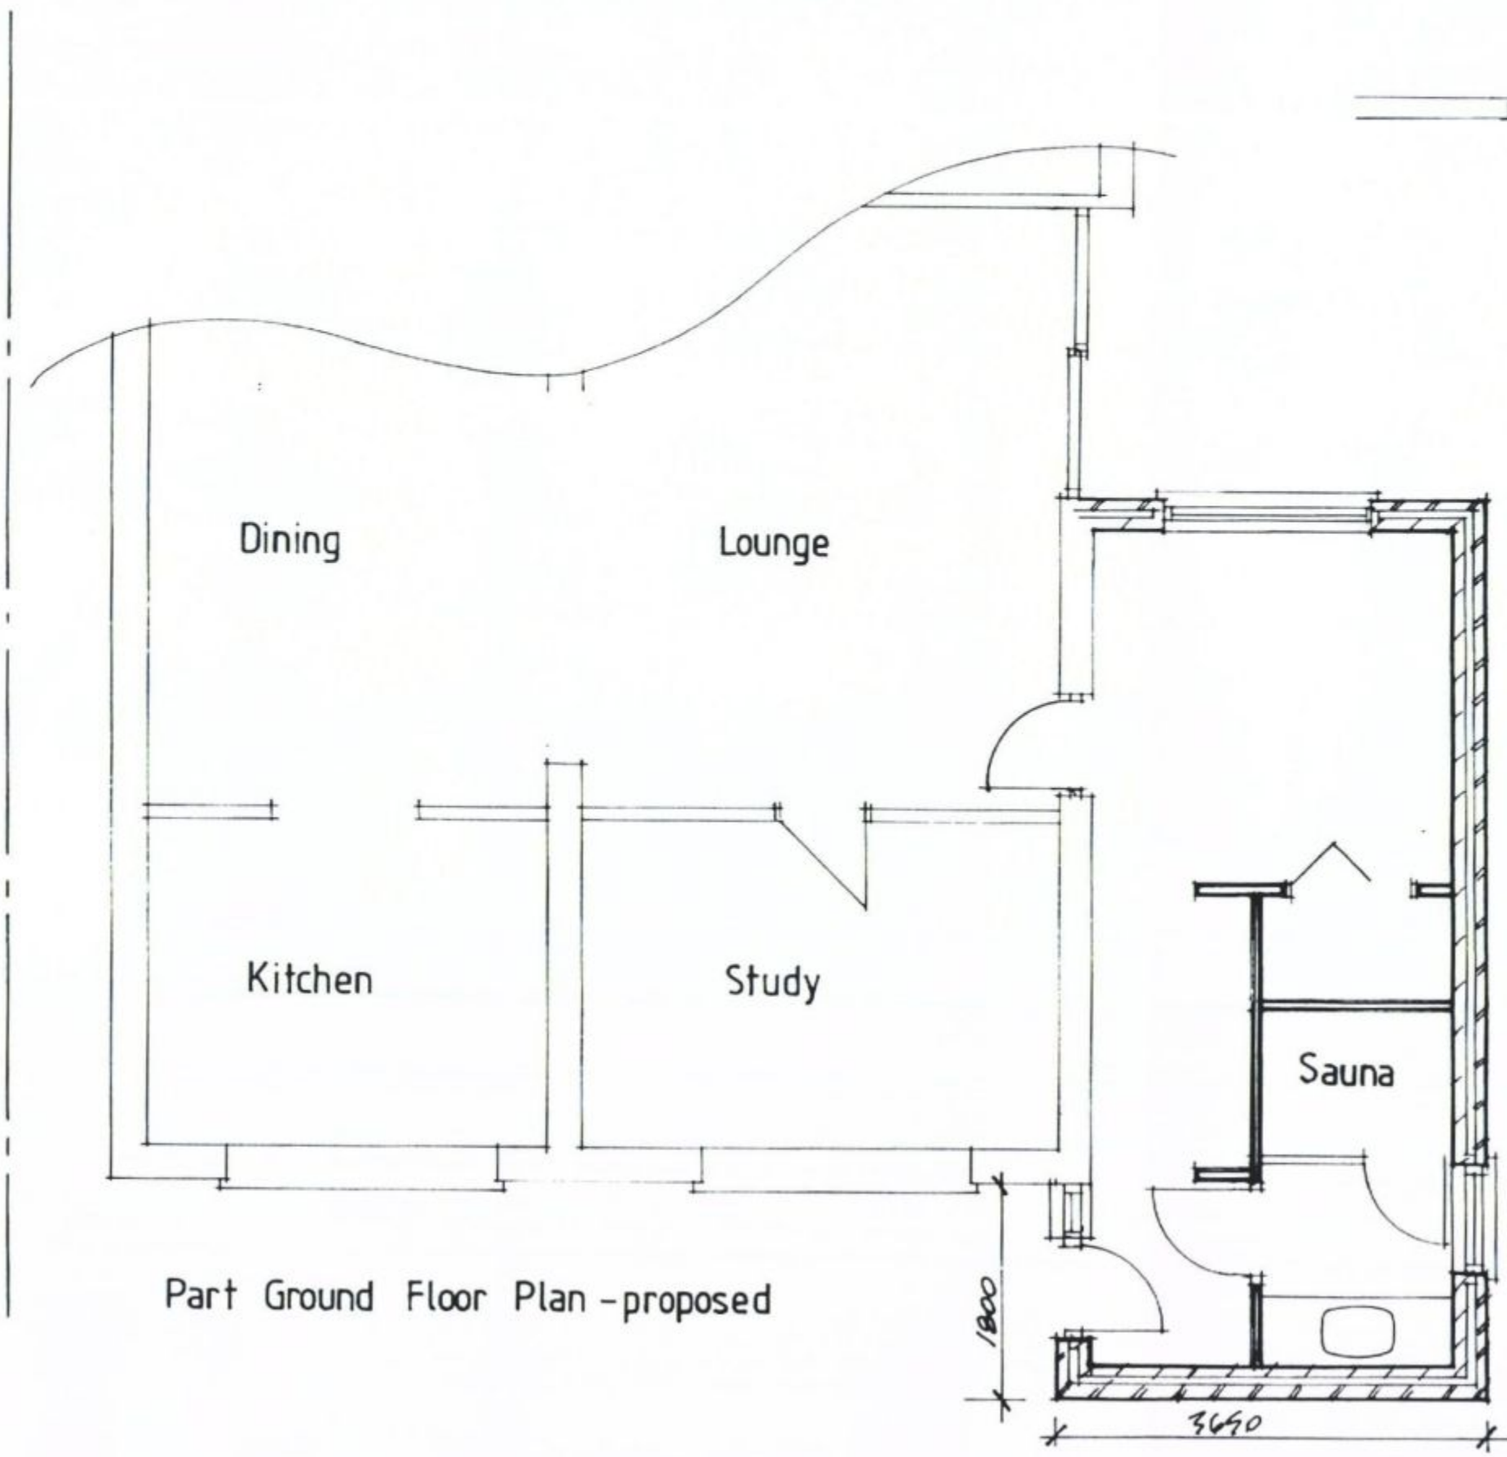

Part Ground Floor Plan - proposed

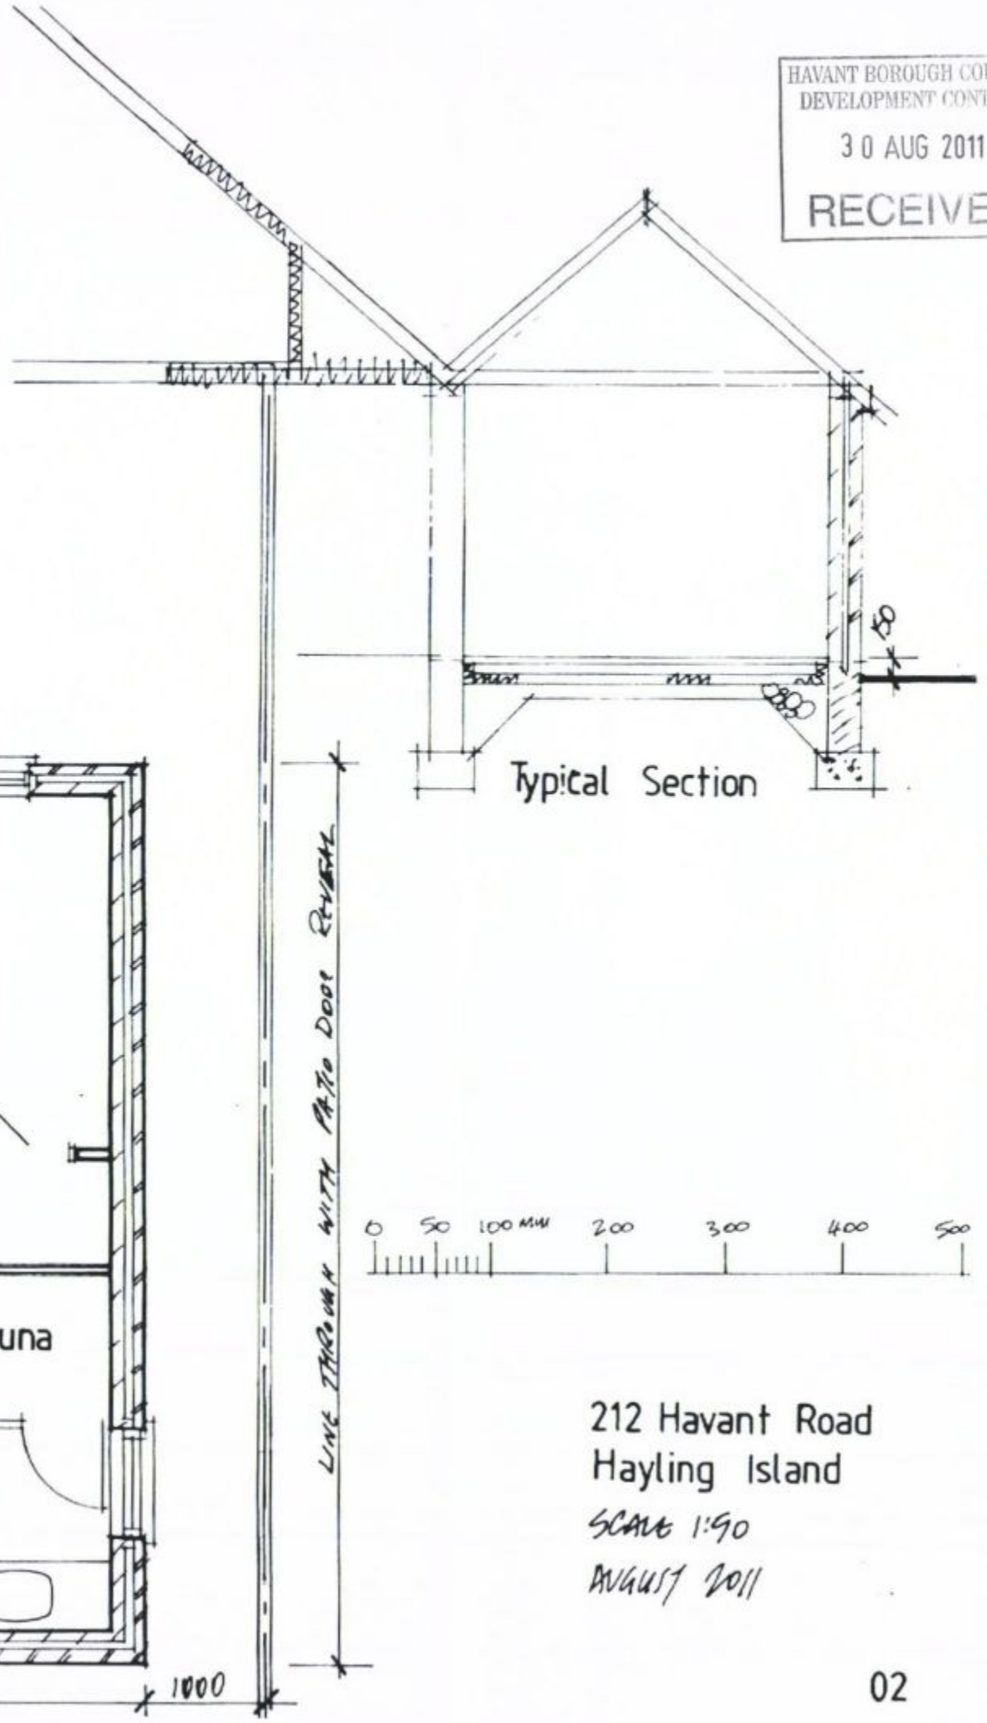

Typical Section

212 Havant Road
Hayling Island

SCALE 1:50

AUGUST 2011

02