
PERMIT

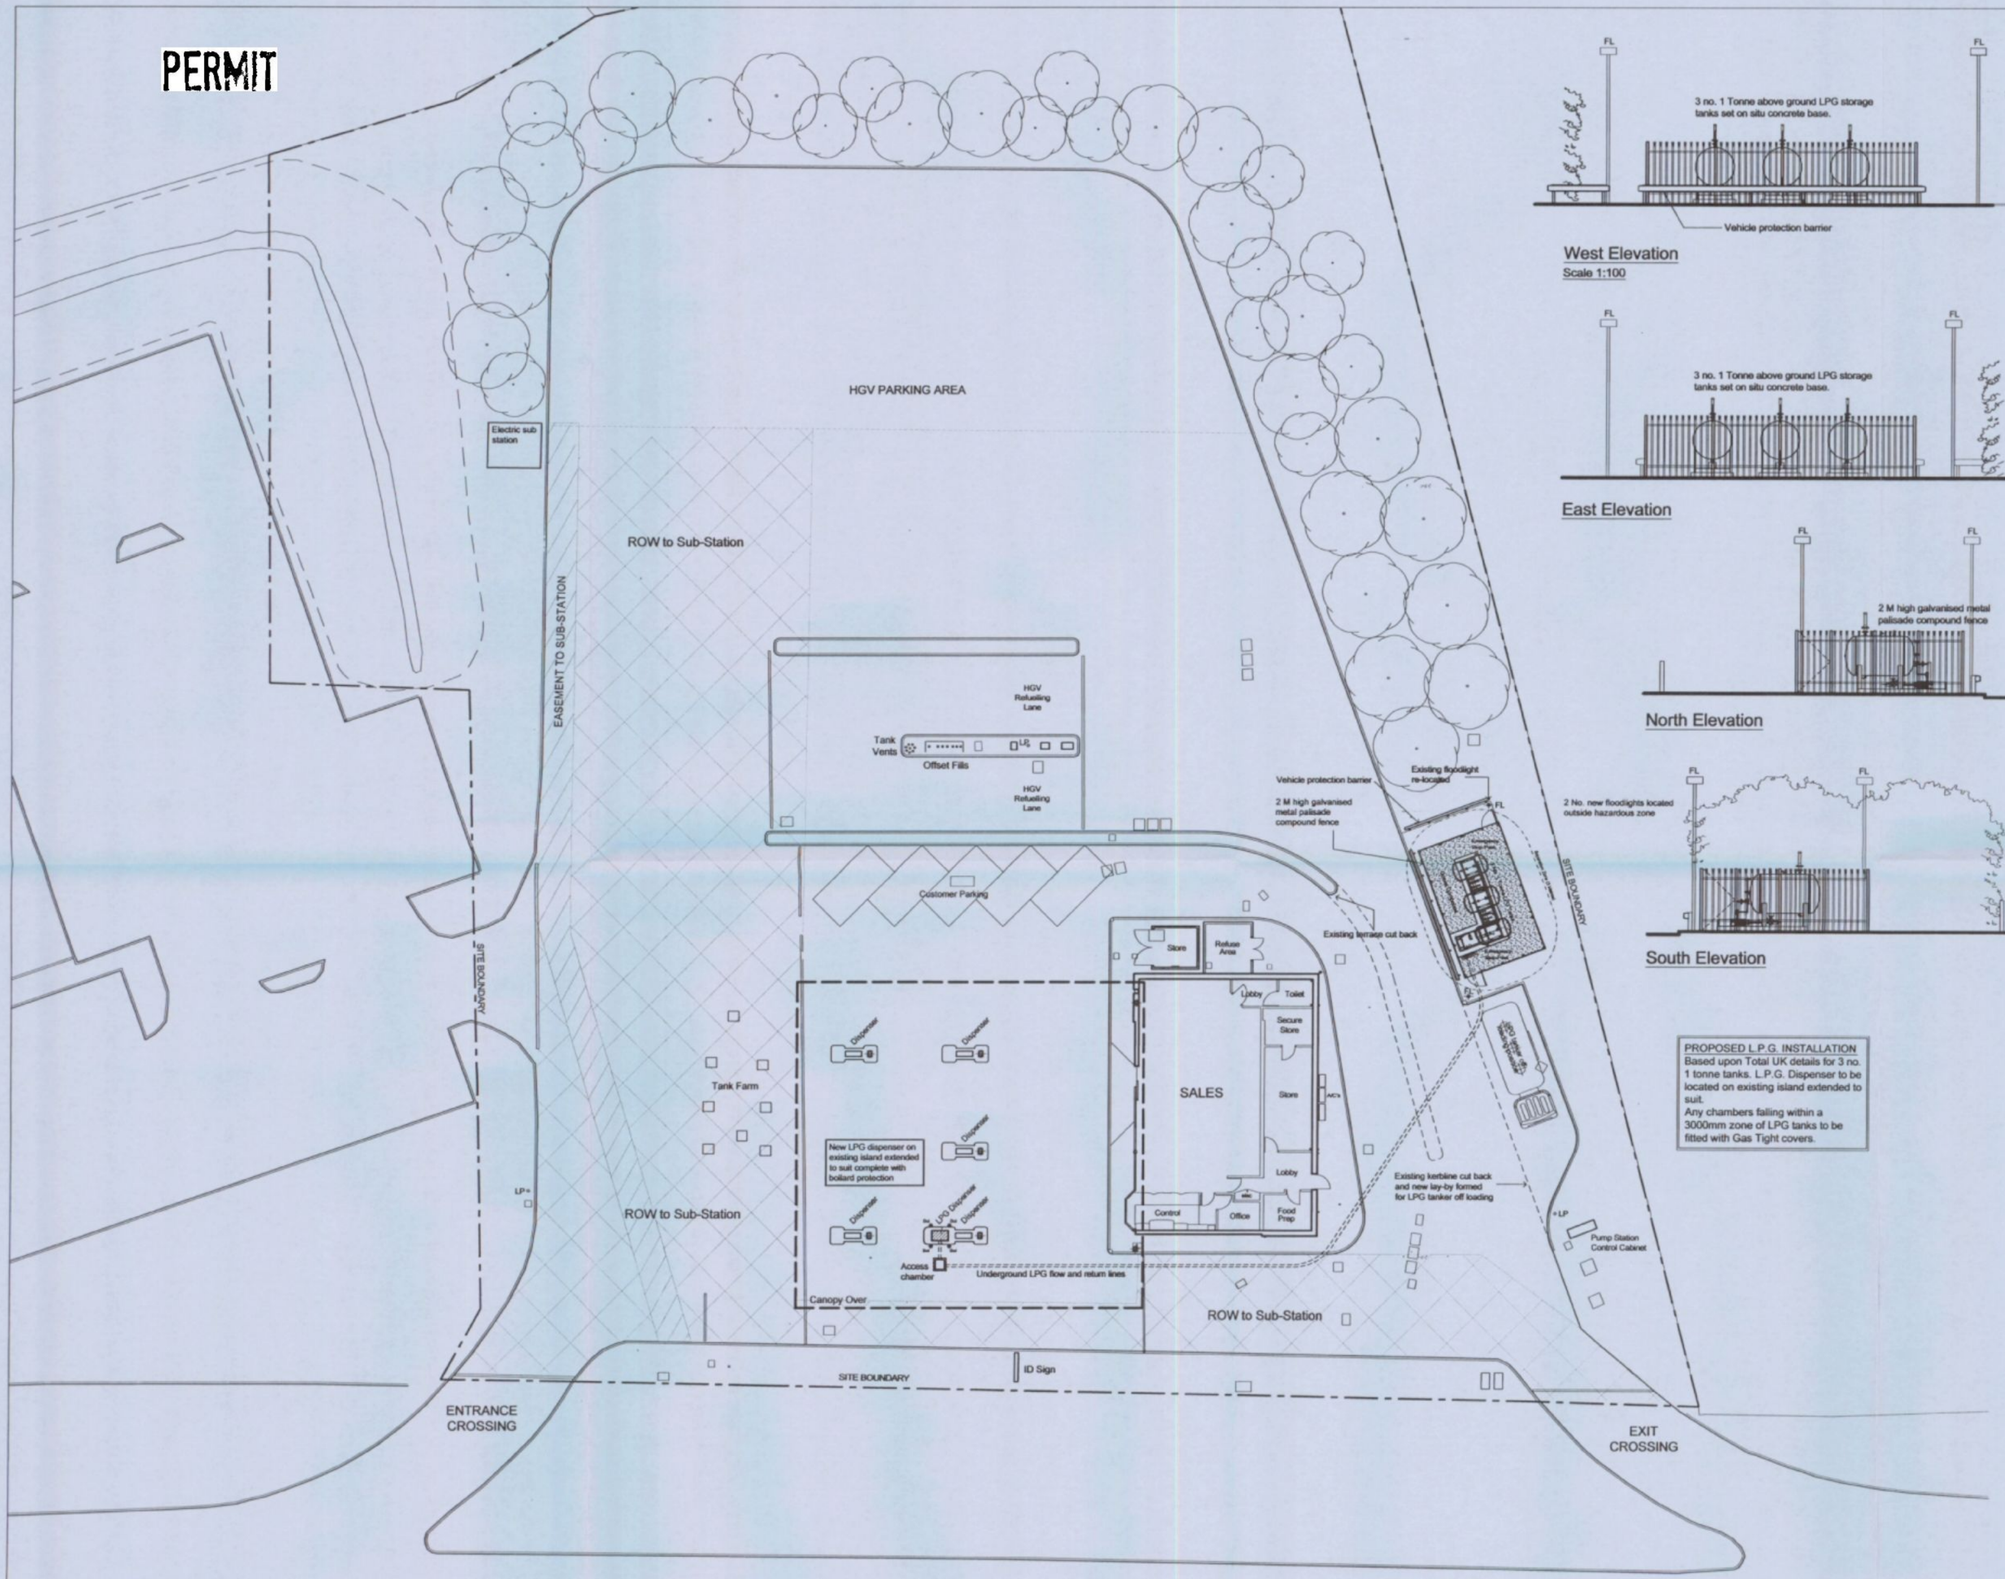


West Elevation
Scale 1:100

East Elevation

North Elevation

South Elevation

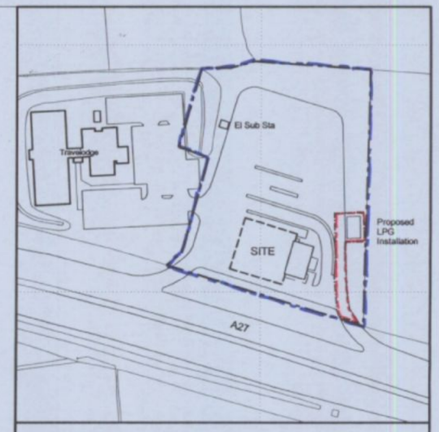

LOCATION PLAN Scale 1:1250

SCOPE OF WORKS

This plan has been prepared for the submission and approval under Town and Country Planning only.
New installation to be fully compliant with all relevant current Licensing and Environmental Standard and Regulations but basically comprise of the following;

Proposed LPG installation based upon Total UK details. To comprise 3 no. 1 Tonne above ground LPG storage tanks set on situ concrete base housed within 2000mm high galvanised metal palisade fence on metal posts incorporating 2 no. gates as shown.
L.P.G. dispenser to be located on existing island extended to suit.
Any chambers falling within a 3000mm zone of LPG tanks to be fitted with Gas Tight covers.

PROPOSED L.P.G. INSTALLATION
Based upon Total UK details for 3 no. 1 tonne tanks. L.P.G. Dispenser to be located on existing island extended to suit.
Any chambers falling within a 3000mm zone of LPG tanks to be fitted with Gas Tight covers.

HAVANT BOROUGH COUNCIL
23 DEC 2010
RECEIVED

Date	Suffix	Description	
Dec. '10	2	Red line amended to highway as requested by Havant B.C.	DS
Nov. '10	1	Prepared for Planning Issue	DS

REVISIONS

APPROVED BY:

SFS MANAGER		DATE
RETAIL PROPERTY		DATE
RETAIL OPERATIONS		DATE
PROJECT MANAGER		DATE
LOGISTICS		DATE

ADDRESS
EMSWORTH EAST SERVICE STATION
A27 EMSWORTH BY-PASS (EASTBOUND)
EMSWORTH, HAMPSHIRE. PO10 7RB.

DESCRIPTION
LPG INSTALLATION PROPOSAL
SITE LAYOUT AND ELEVATIONS

Scale: 1:200 @ A1 Date: Nov. 2010 Drawn by: DS

DWG. No. 2948-28 Rev. 2

Jennings Design Limited
York House, Valley Court Canal Road
Bradford West Yorkshire BD1 4SP
TEL. No 01274 395422
FAX. No 01274 395427
E-mail office@jen305.com
Our Ref:- 2948-28rev2

TOTAL
Retail Property Services
TOTAL UK Limited
40 CLARENDON ROAD, WATFORD, HERTFORDSHIRE, WD17 1TQ
TEL: 01923 694000 FAX: 01923 694400 TELEX: 264216

This is a CAD drawing and must not be altered without notification to TOTAL Retail Property Services © TOTAL UK Limited

TOTAL

A1 ORIGINAL PLOT SIZE

SCALE - METRES