

1. PROPOSED STREET ELEVATION / NORTH.
scale: 1 : 100


NOTES:


This drawing has been prepared for the purpose of Planning and / or Building Regulations Approval and should not be used for any other purpose.

All dimensions are to be checked on site and any discrepancy notified to Martin Ralph. Written dimensions are to be used in preference to scaled dimensions.


This drawing is the property of Martin Ralph and must not be reproduced, in part or whole, or deviated from without their permission.

It is essential that prior to commencement and during construction works, the contractor reviews the drawings and specification and discusses with the practice any inconsistencies, anomalies, non-industry standard features or other concerns.

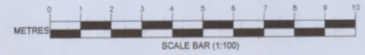

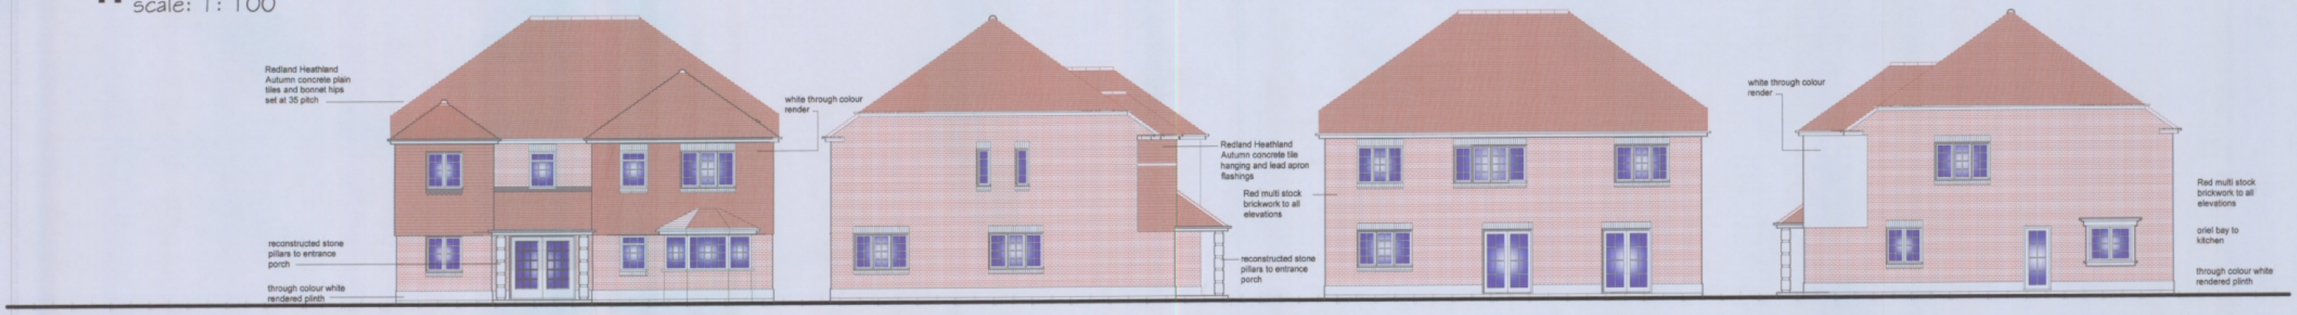



North Elevation. East Elevation. South Elevation. West Elevation.

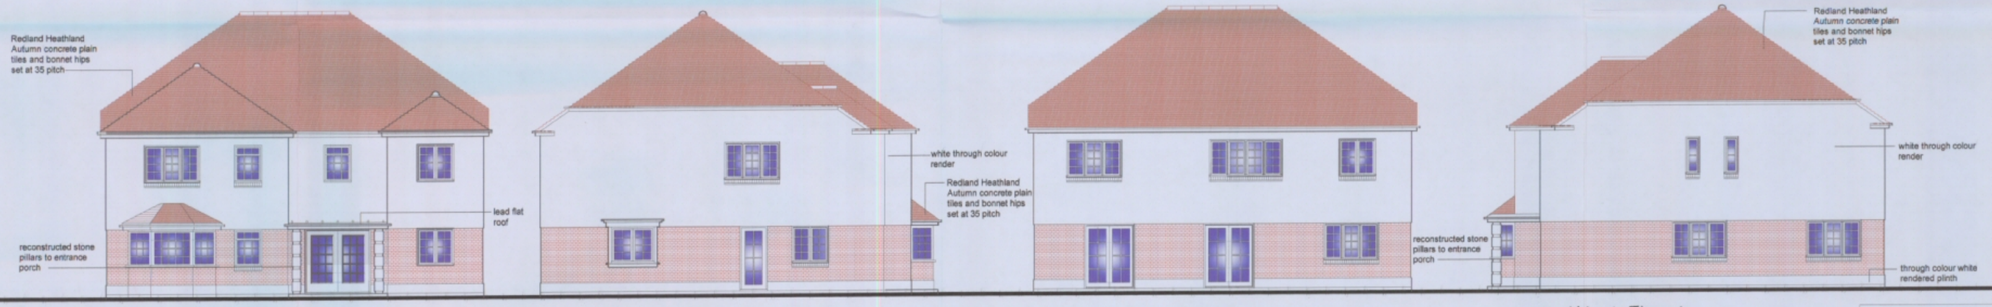



2. TYPICAL ELEVATIONS.
scale: 1 : 100

North Elevation. East Elevation. South Elevation. West Elevation.

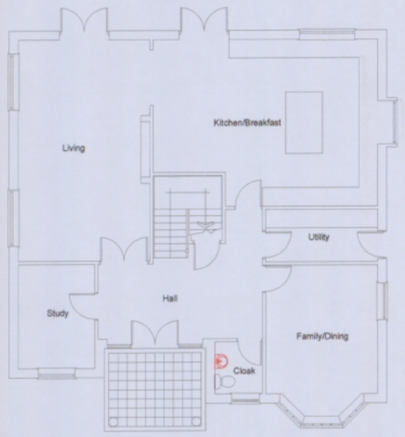

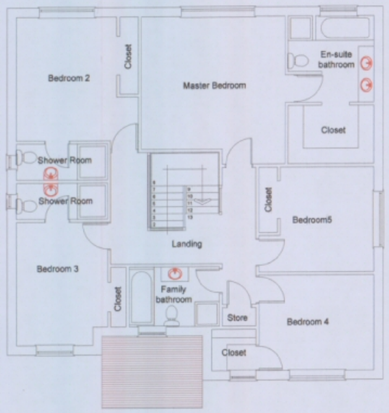


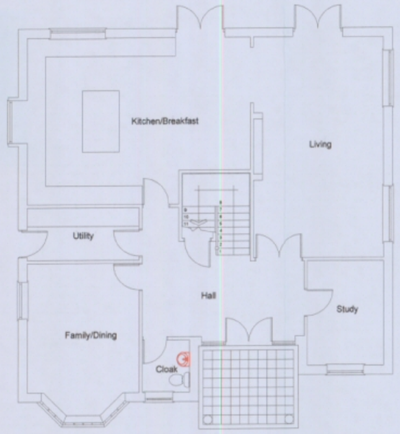

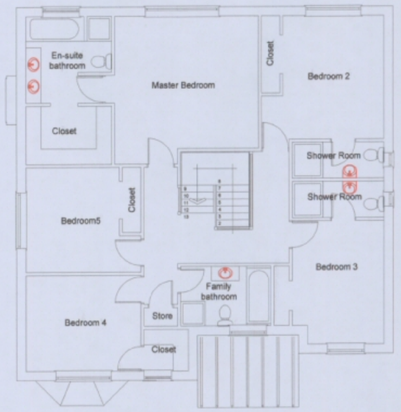

3. TYPICAL PLANS
scale: 1 : 100

GROUND FLOOR PLAN - PLOT 1 FIRST FLOOR PLAN - PLOT 1 GROUND FLOOR PLAN - PLOT 2. FIRST FLOOR PLAN - PLOT 2.

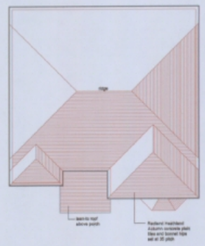

ROOF PLAN 1:200

	AMENDMENTS	DATE
B	Minor amendments	15.06.10
C	Roof configuration amended	01.12.10
D	Minor internal modifications	21.01.11
E	Removal of integral garage Plot no. 1	07.02.11

CLIENT
MR. P. FOX
FOX ESTATES LTD
LANGSTONE TECHNOLOGY PARK
LANGSTONE ROAD
HAVANT
HAMPSHIRE
PO9 1SA

PROJECT
RESIDENTIAL DEVELOPMENT
27 BACON LANE
HAYLING ISLAND
HAMPSHIRE
PO11

HAVANT BOROUGH COUNCIL
14 FEB 2011
RECEIVED

DRAWING TITLE
TYPICAL HOUSE PLANS AND STREET ELEVATION.

DATE
28.04.10

SCALE
1:100 and 1:200

DRAWING No. 08/163/JR/08

REVISION E1

MARTIN RALPH
Chartered Surveyors
11 Dragoon House
Hussar Court
Brambles Business Park
Portsmouth
PO7 7SF
Tel. (023) 9225 7711
Fax. (023) 9225 7712
RICS