


Notes


Copyright: All rights reserved.
This drawing must not be reproduced without permission.
This drawing must not be scaled. Dimensions are in millimetres unless specified.

Reference Drawings:


- A01 Existing Out Building Plans & Elevations
- A02 Proposed Out Building Plans
- A03 Proposed Out Building Elevations & Sections
- A04 Site Plan

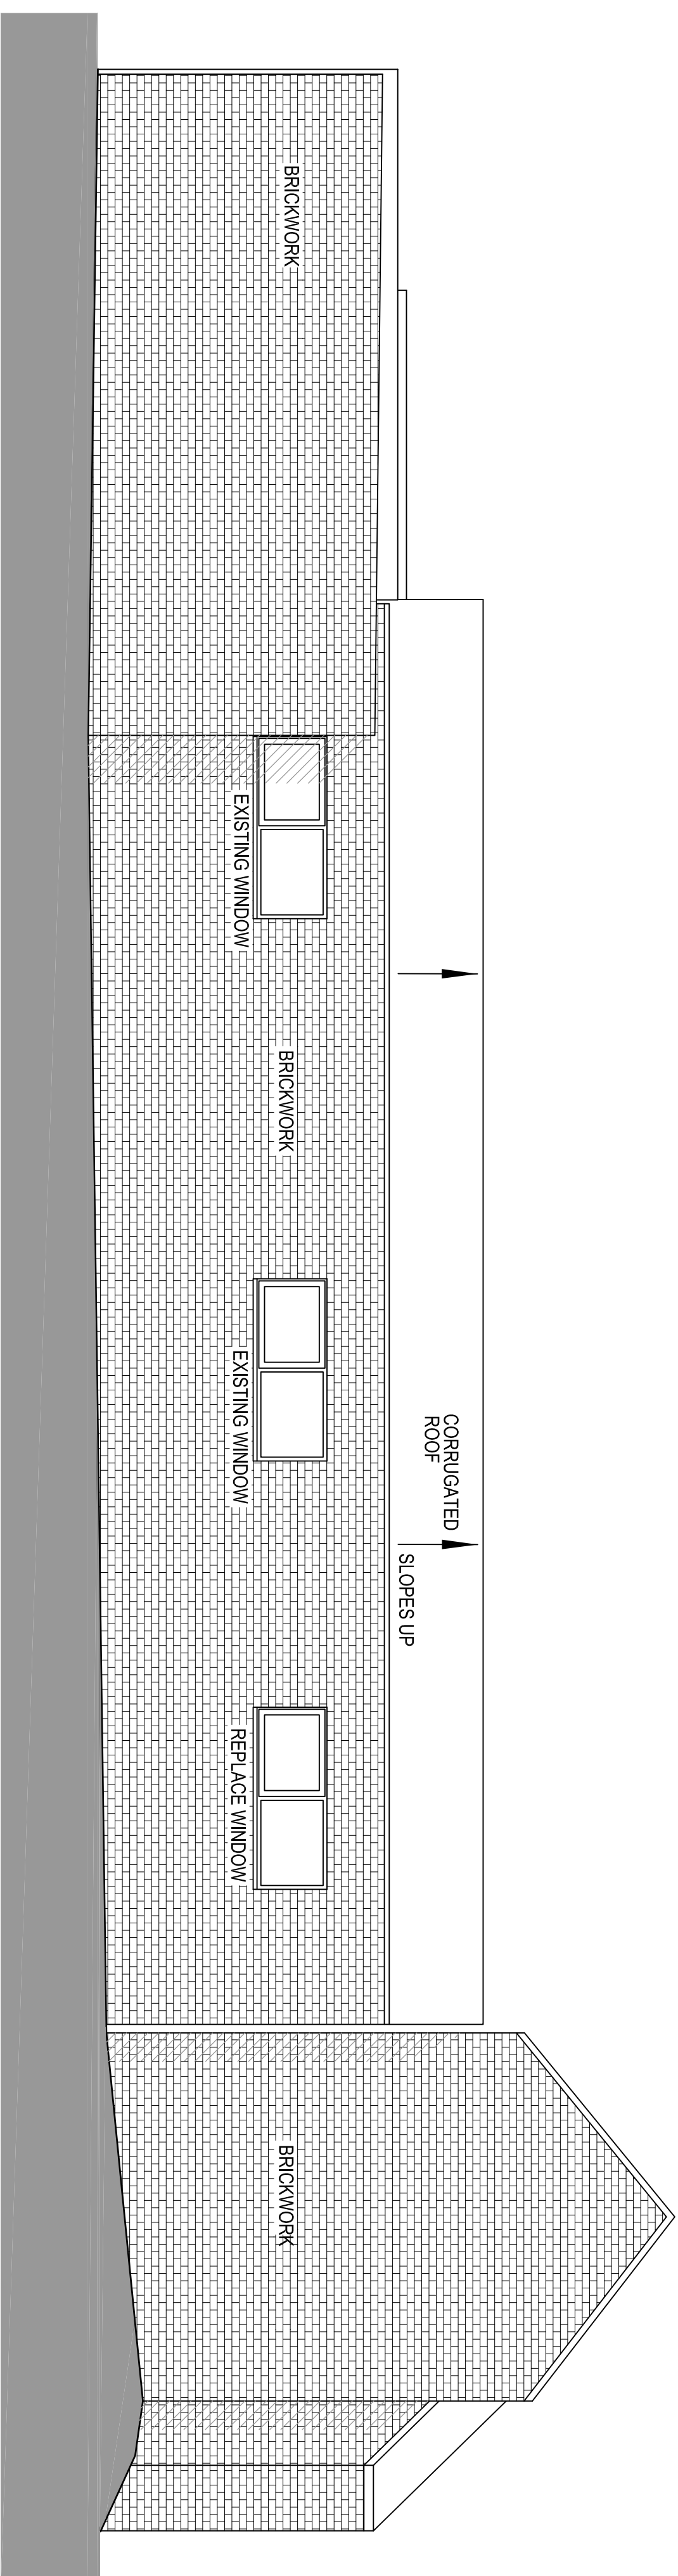


North Elevation

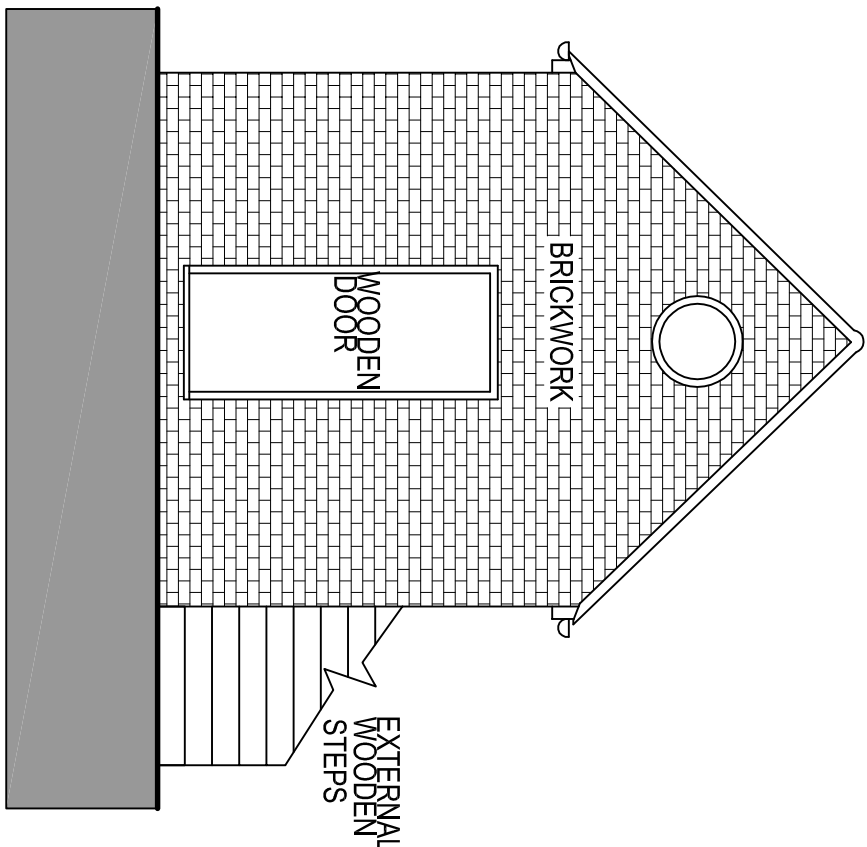


Existing Elevation 3

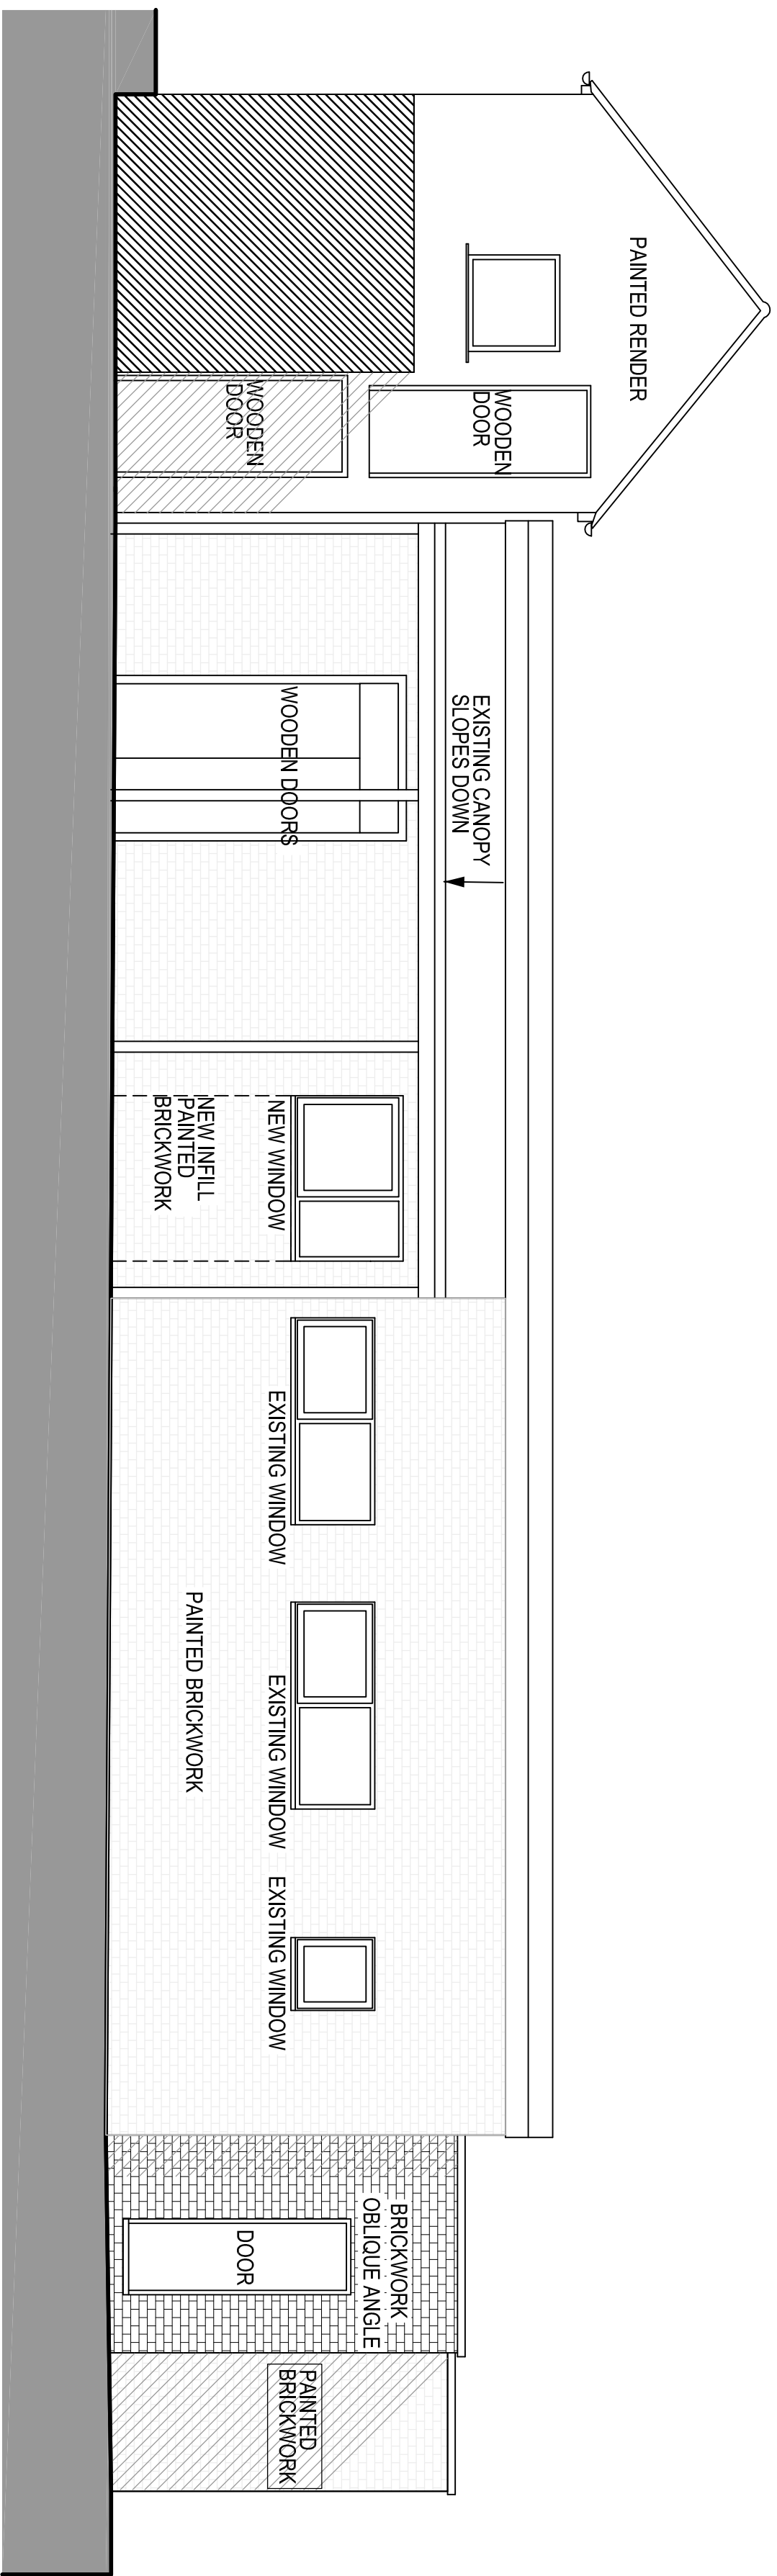


South Elevation

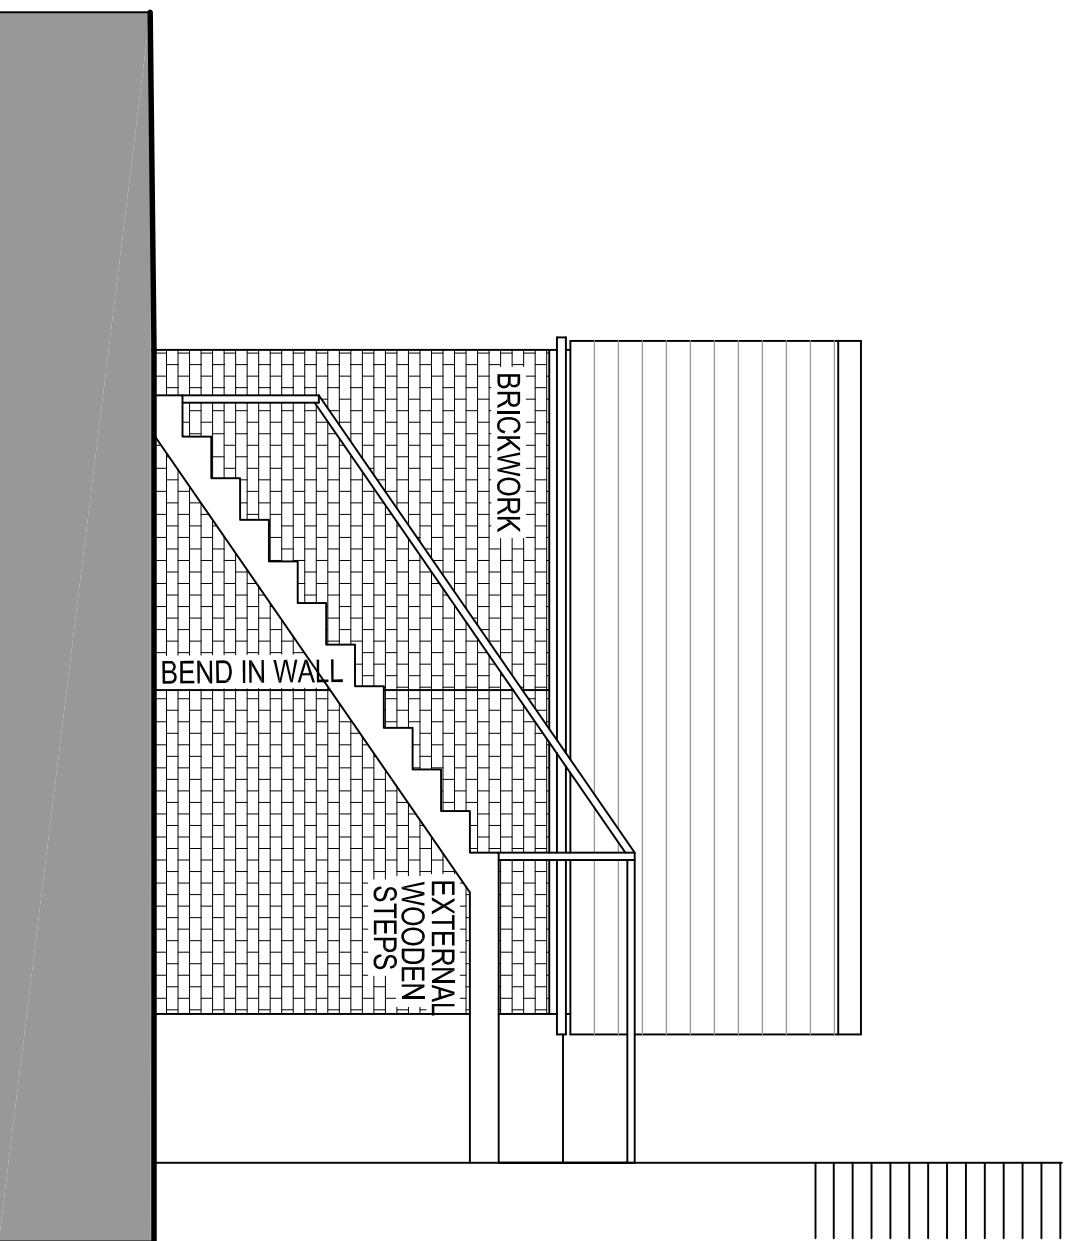


Existing Elevation 4

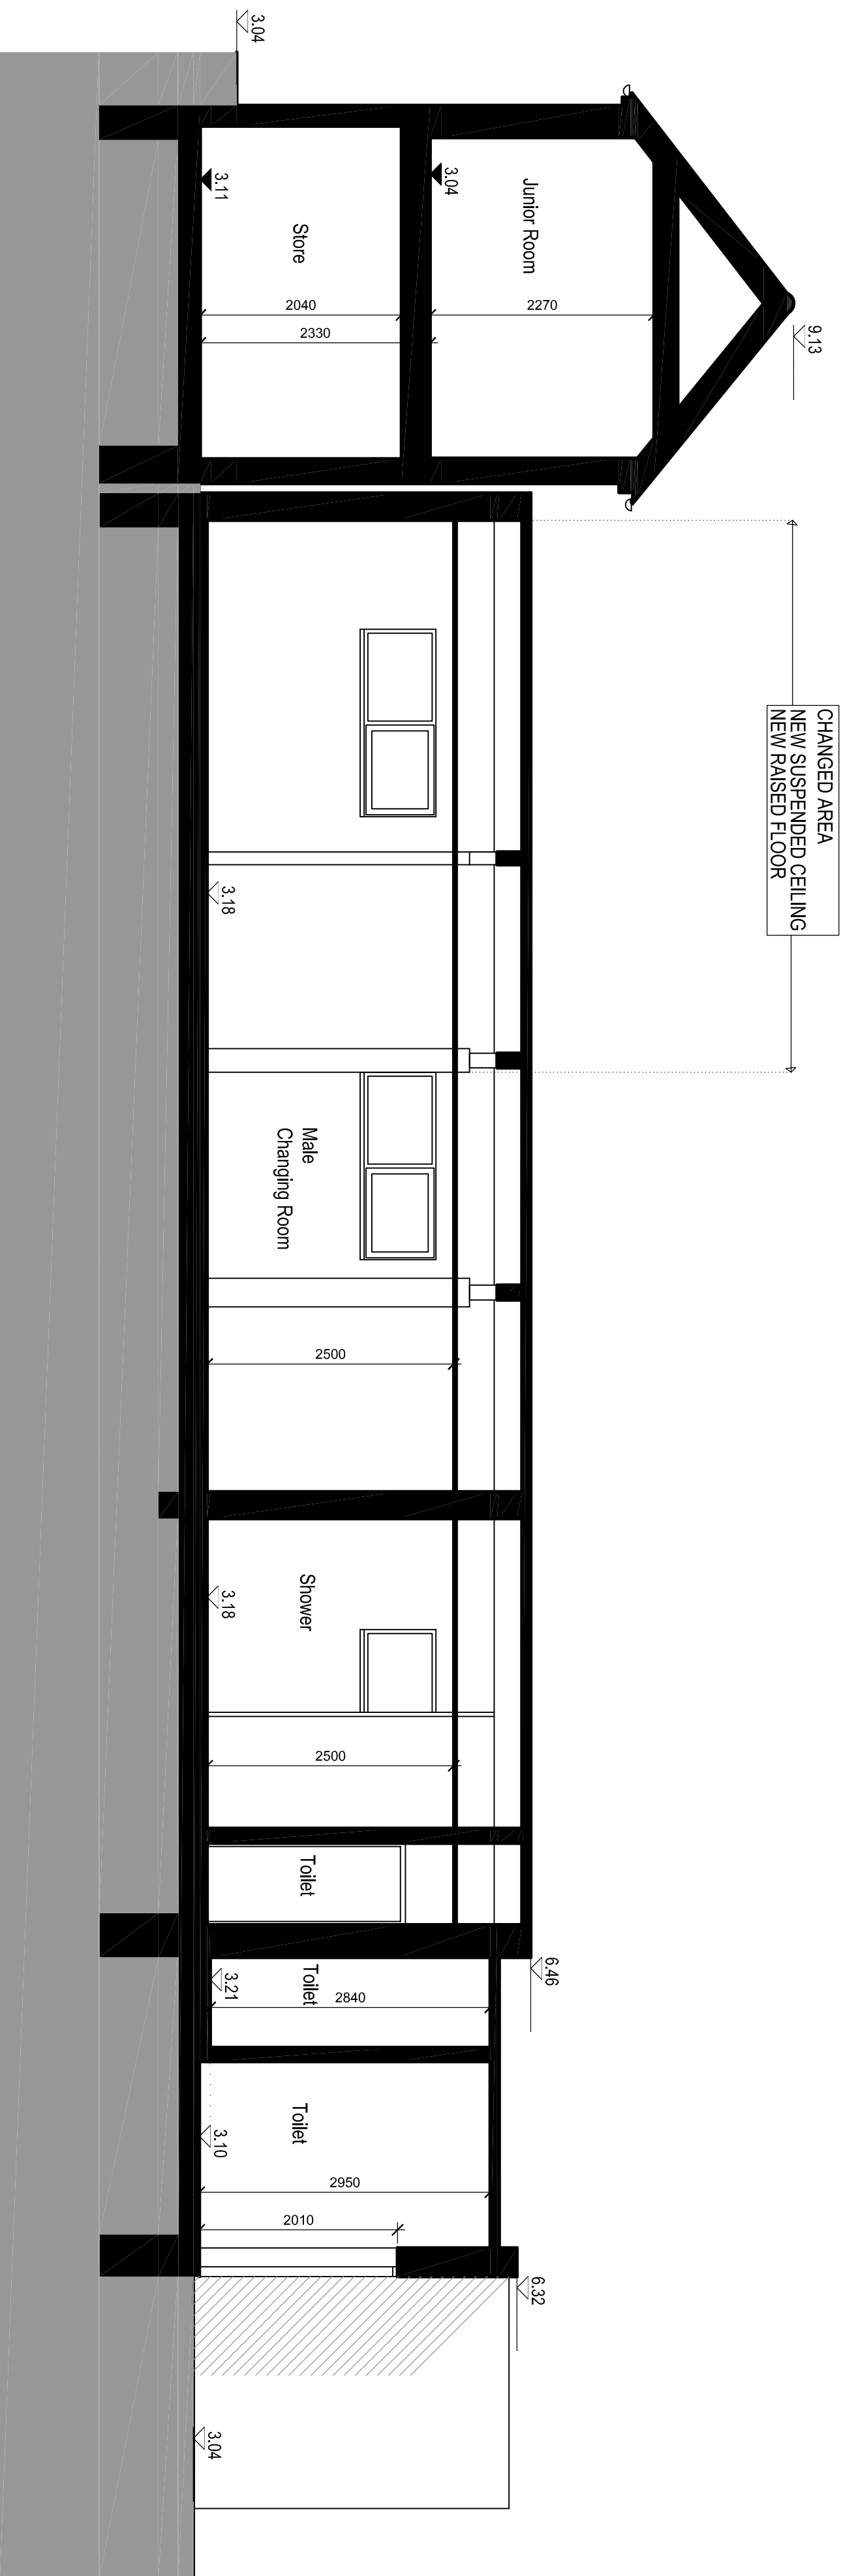

Section BB'

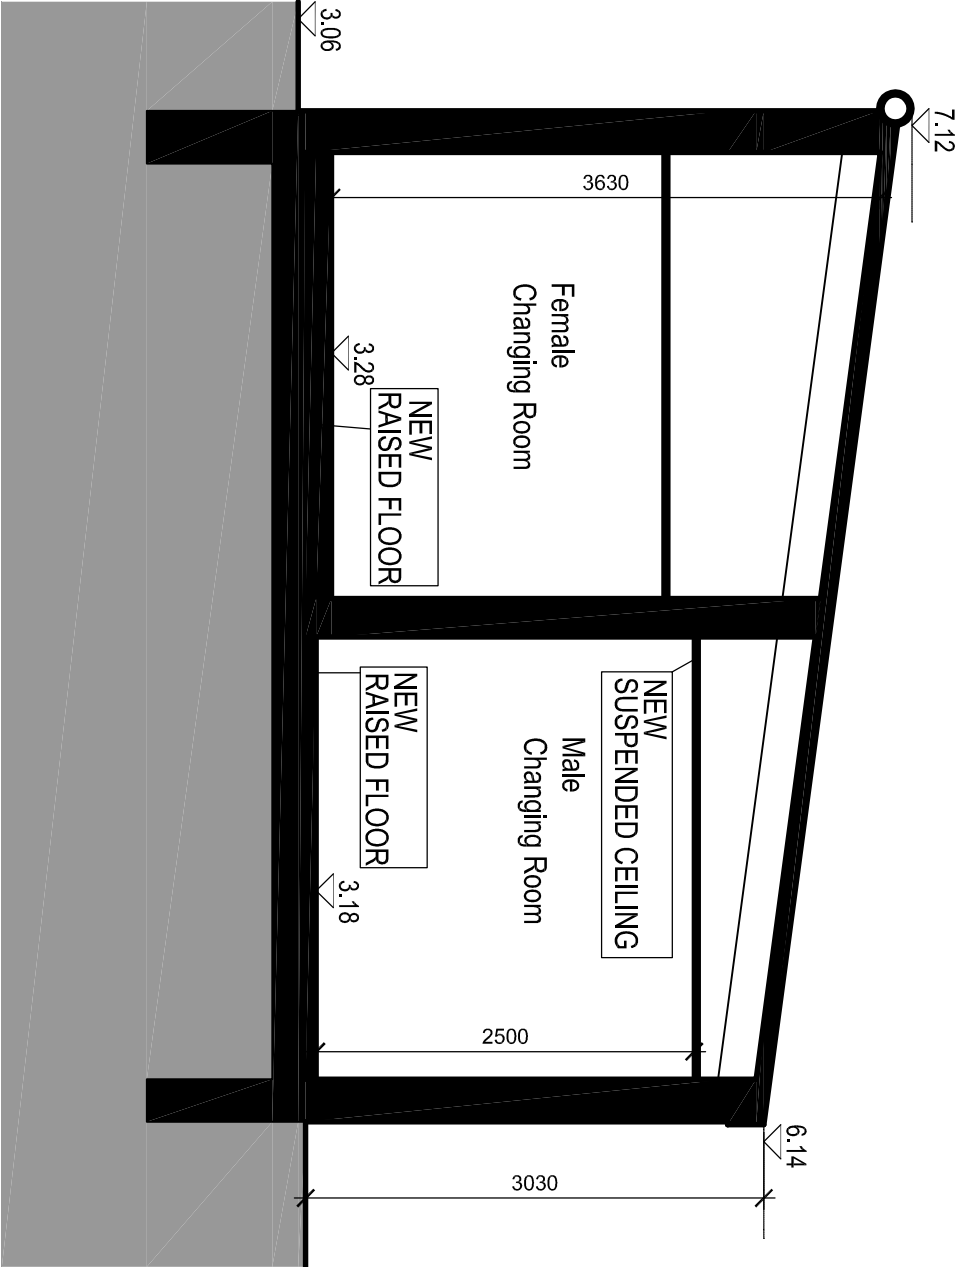

Section AA'

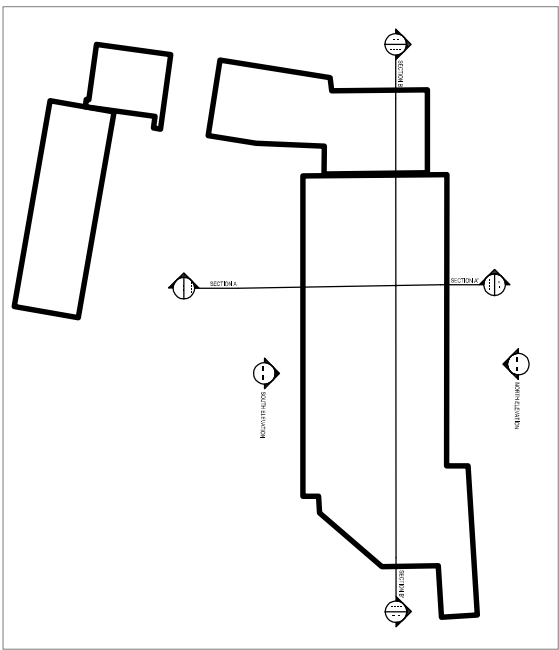

Notes

Copyright: All rights reserved.
This drawing must not be reproduced without permission.
The drawing is made for the subject described and is not to be used for any other purpose.
The drawing is made for the subject described and is not to be used for any other purpose.

Reference Drawings:

- A01 Existing Our Building Plans & Elevations
- A02 Proposed Our Building Plans
- A03 Proposed Our Building Elevations & Sections
- A04 Site Plan

[illegible]

EW™

EllisWilliams
Architects

151 Rosebery Avenue
London
EC1R 4AB
T: +44 (0)20 7841 7200