JAMIE WILSON - 14 WIDLEY GARDENS, WATERLOOVILLE, HANTS. PO7 5RB

PROPOSAL FOR ENCLOSURE OF EXISTING PORCH WITH UPVC DOORS, WINDOW AND BRICKWORK AND INSTALLATION OF BRICK WALL AND DOUBLE GLAZED WINDOW TO REPLACE GARAGE DOOR

PERMIT

EXISTING LAYOUT

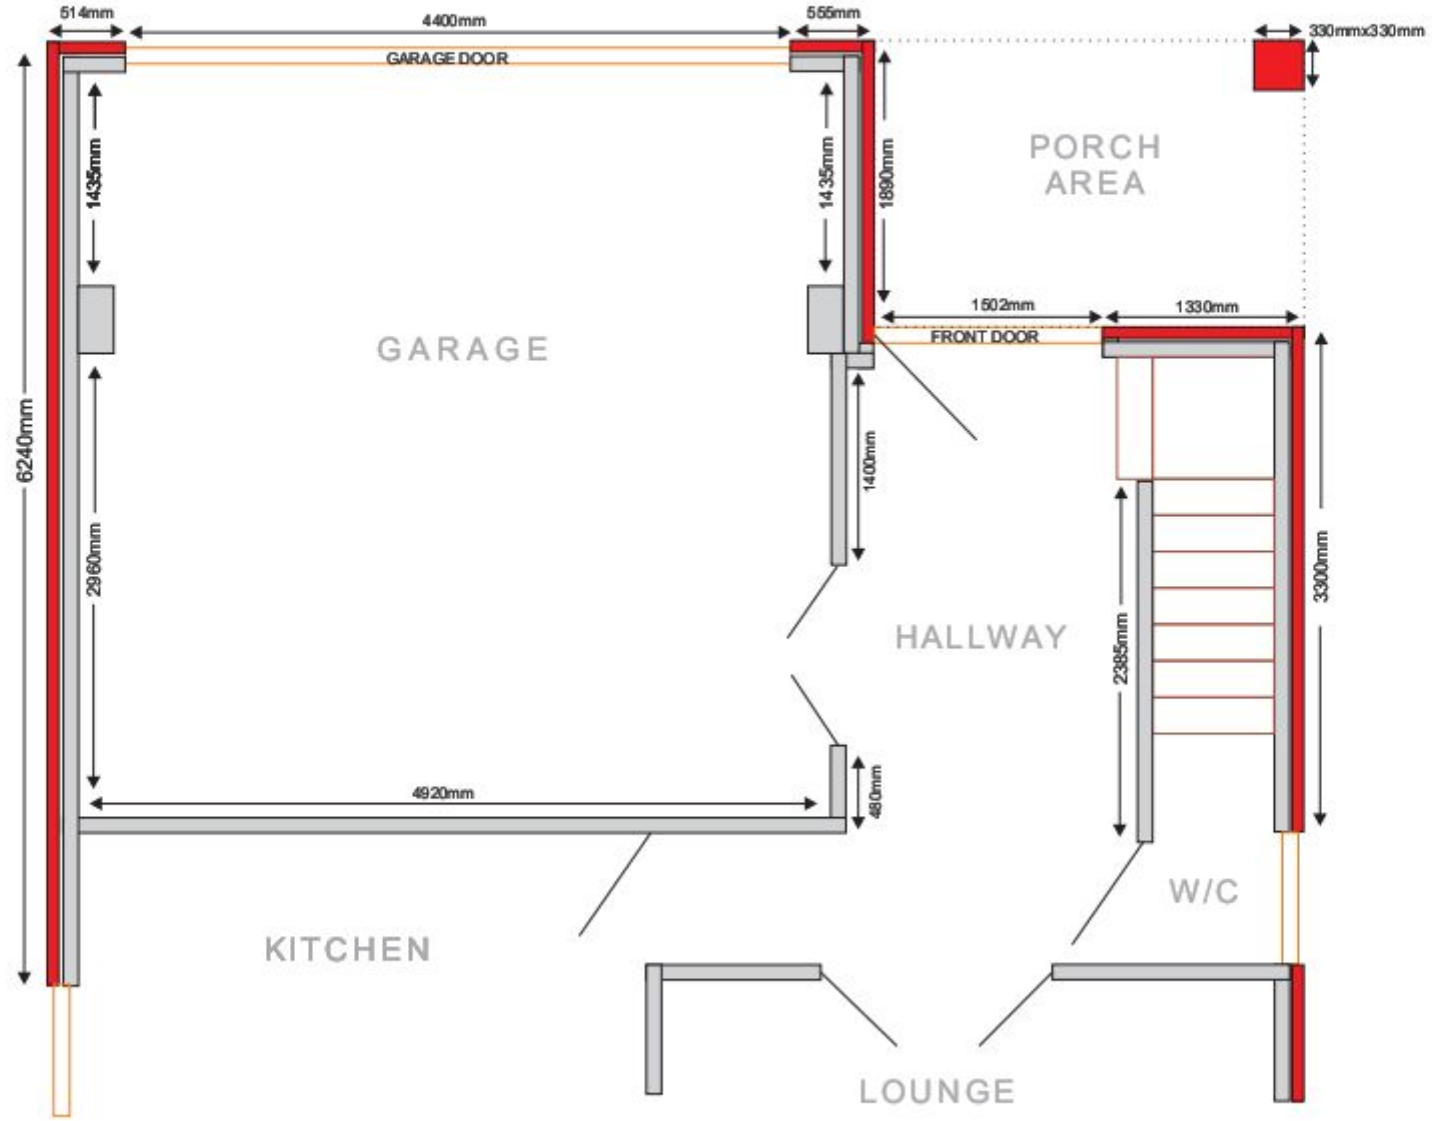

SCALE 1:50

Millimetres 0 500 1000 1500 2000 2500

A4 ORIGINAL PAPER SIZE