[redacted]

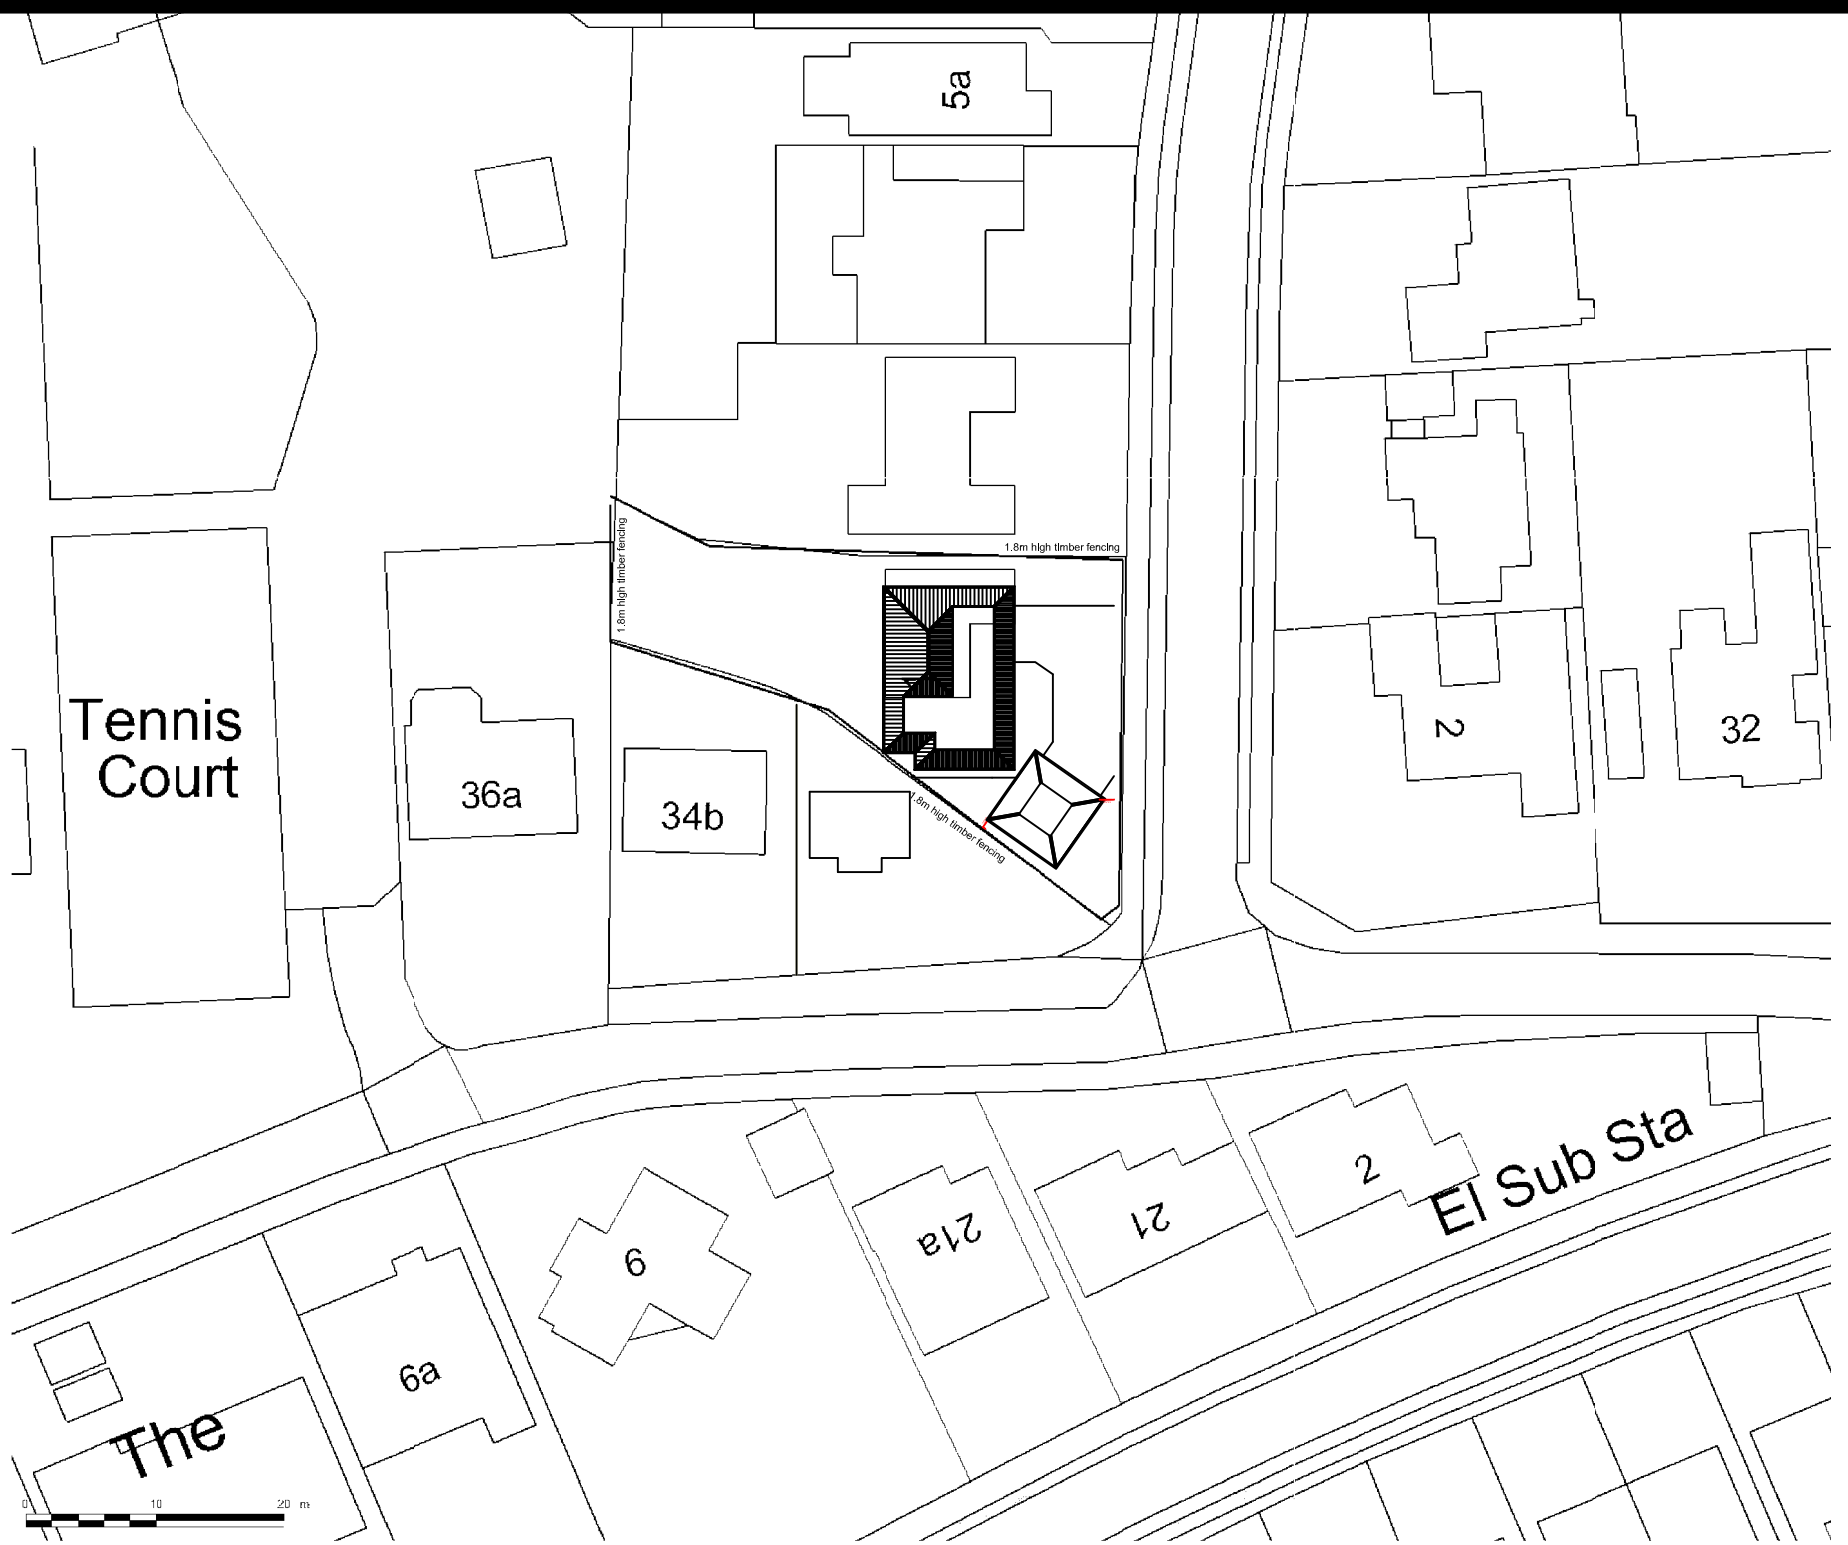

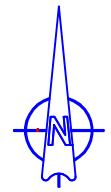

SCALE
1/500

DATE
Mar. 12

CONTRACTOR MUST CHECK ALL DIMENSIONS ON SITE ONLY FIGURED DIMENSIONS ARE TO BE WORKED FROM DISCREPANCIES MUST BE REPORTED TO THE ARCHITECT BEFORE PROCEEDING
© COPYRIGHT

AUTHOR
PG

TITLE
Proposed Garage & Playroom
1, North Shore Road
Hayling Island

DETAIL
BLOCK PLAN

DRAWING No
12/10/B01

A B C D E F G H
J K L M N P Q R
S T U V W X Y Z

REVISION A: 34B ADJACENT PROPERTY ADDED - 01/03/12 - PG
REVISION B: ROOF HEIGHT REDUCED AND FOOTPRINT REDUCED 600mm - 19-04-12 - PG

PETER GALLOWAY PARTNERSHIP
pgp
ARCHITECTS
BURGAN HOUSE, 8/10 EAST STREET,
HAVANT, HAMPSHIRE PO9 1AQ
TEL 02392 472650 FAX 02392 472702