
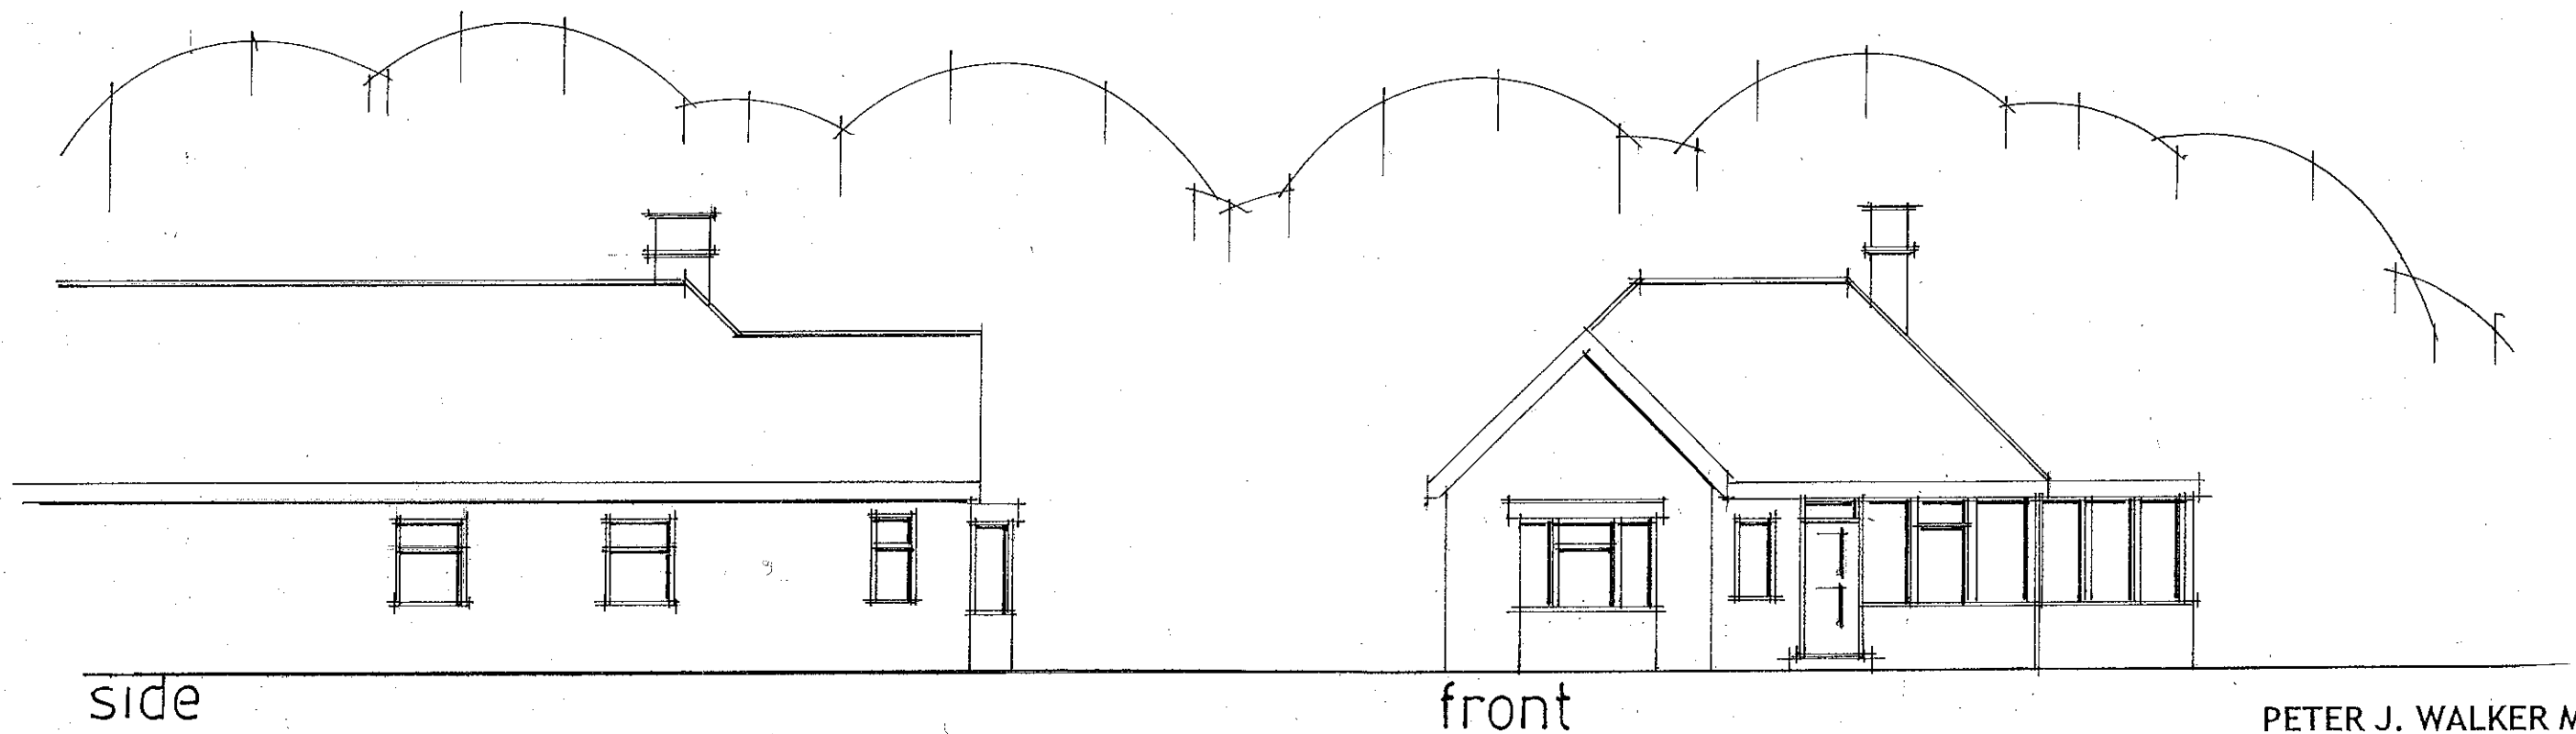


**PROPOSED ALTERATIONS AND ADDITIONS.
41, BOUND LANE, HAYLING ISLAND, HANTS.
FOR MR & MRS S. HANCOCK.**

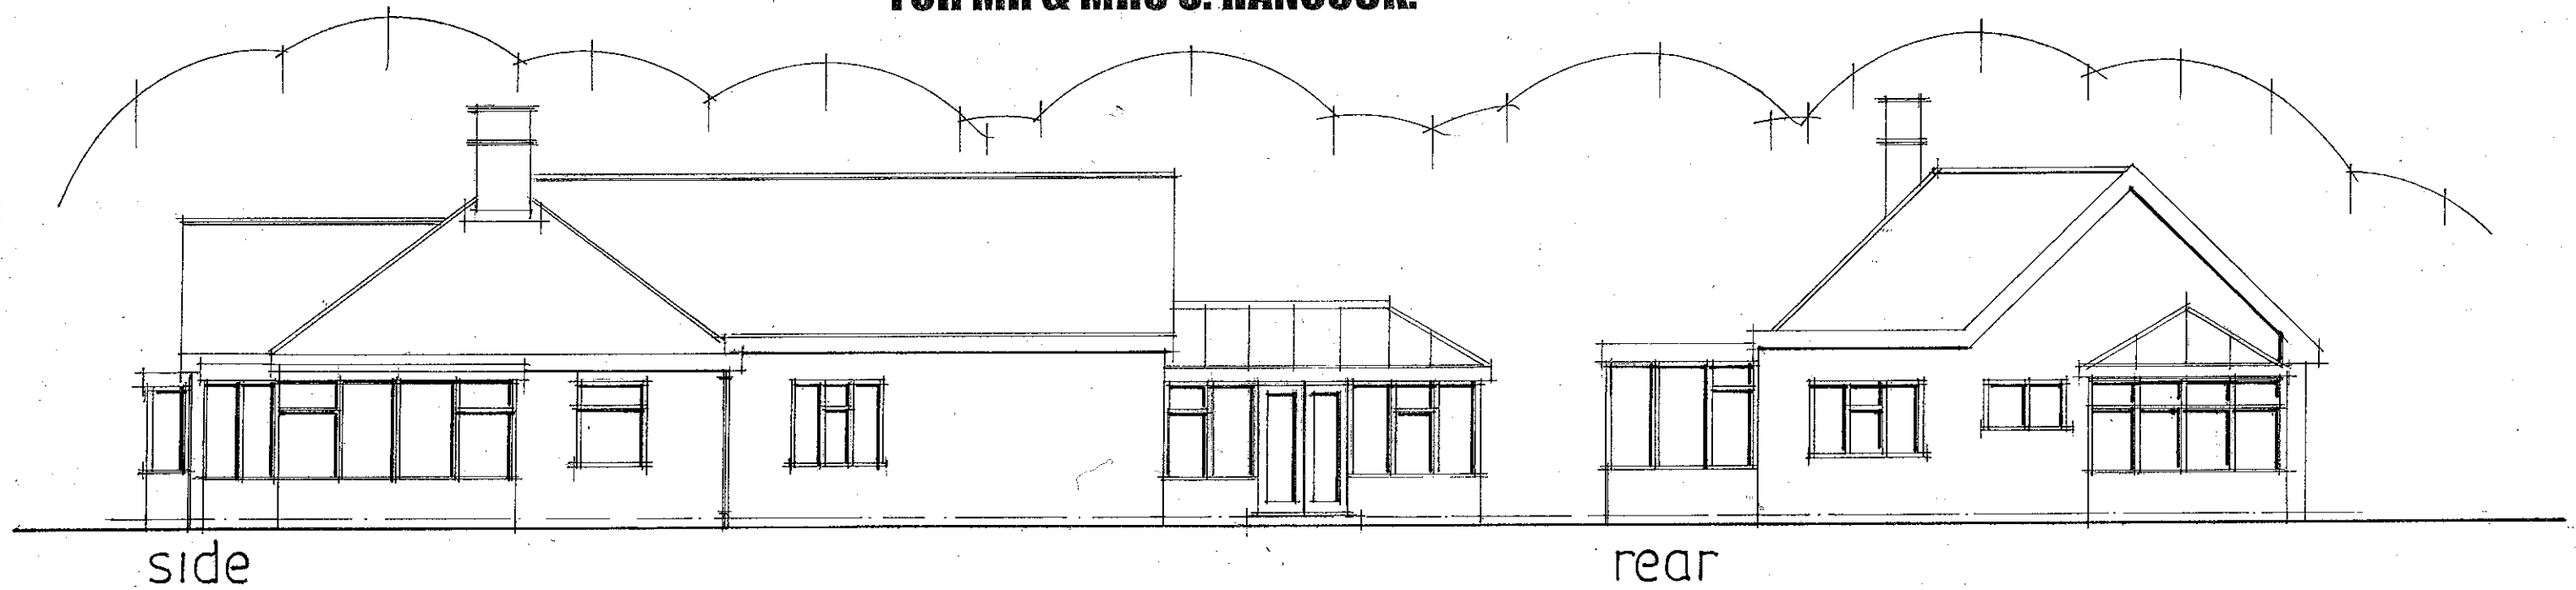

date may 2013
scale 1:100

Existing elevations

PETER J. WALKER MRICS
CHARTERED SURVEYOR
182 SEAFRONT, HAYLING ISLAND, HANTS
PO11 9 AN

TEL: 02392 467571