


HAVANT BOROUGH
COUNCIL
11 JAN 2013
RECEIVED

NEW SIGNAGE

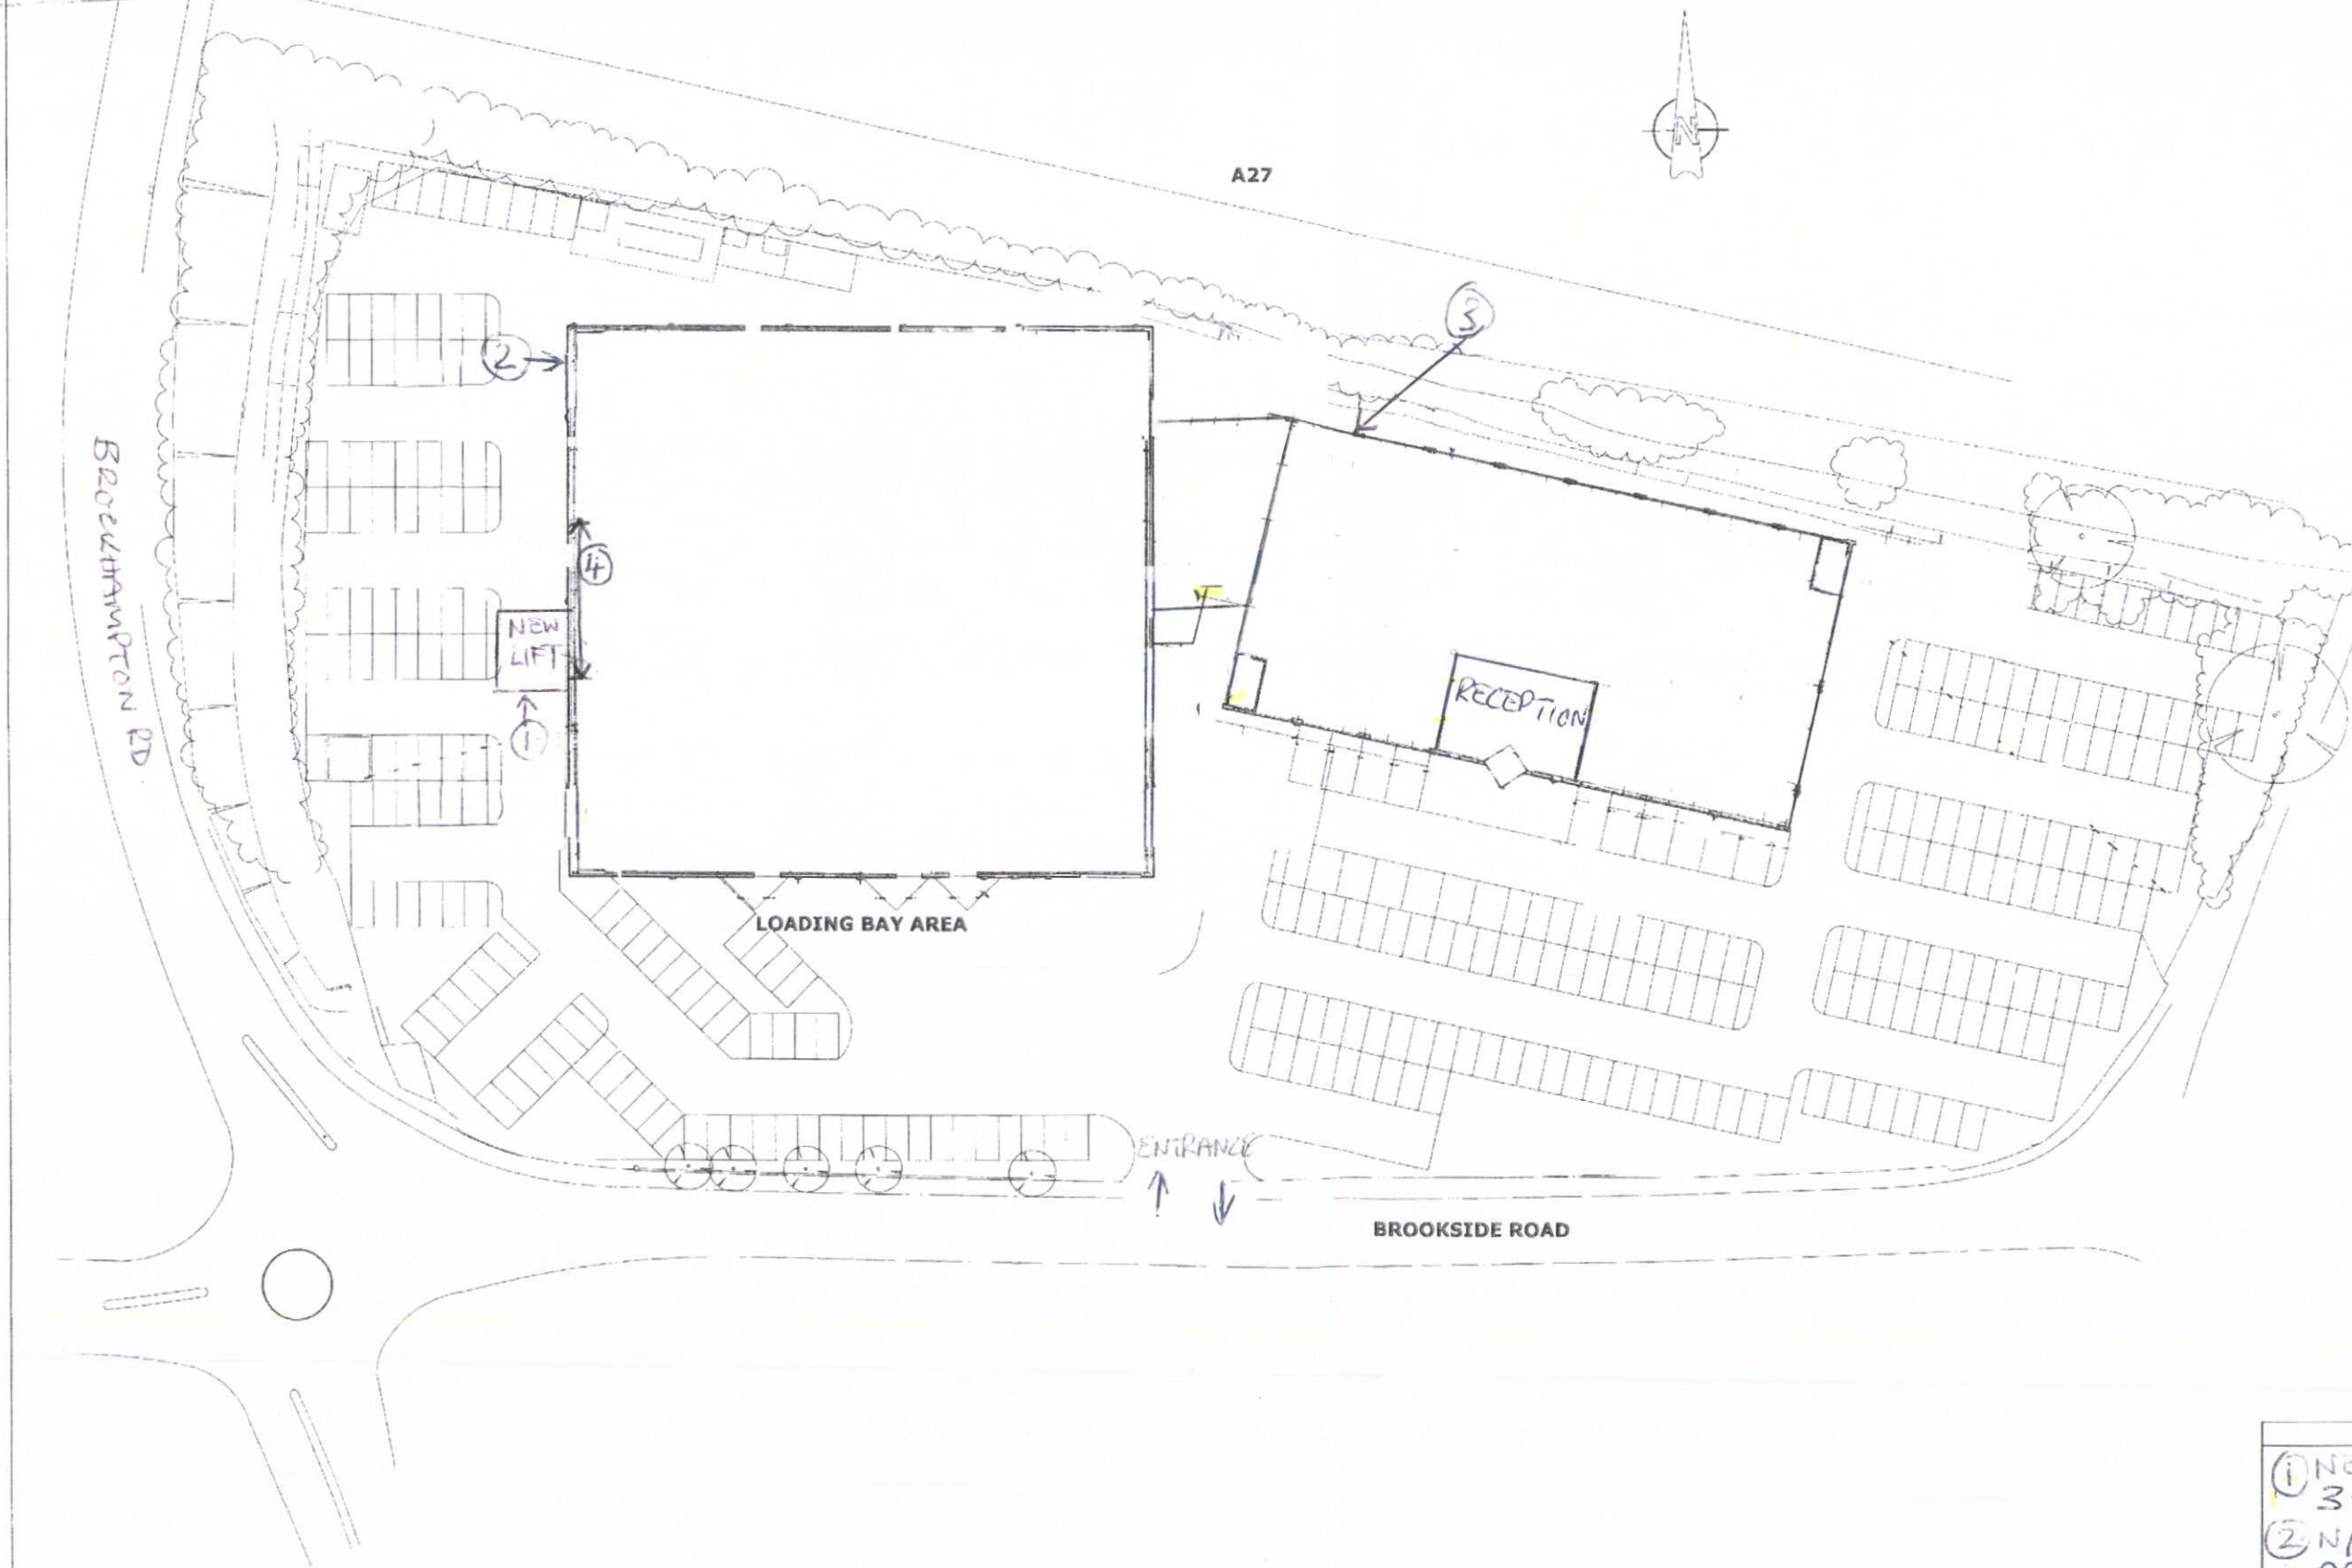

- KEY
- ① NEW LIFT SIGN
3.8m x 2.24m
 - ② N/W CORNER SIGN
APPROX 1.5m HIGH
 - ③ NORTH FACING OFFICE
SIGN - SIZE AS PER N1
 - ④ CURRENT LETTERING
TO BE REMOVED