


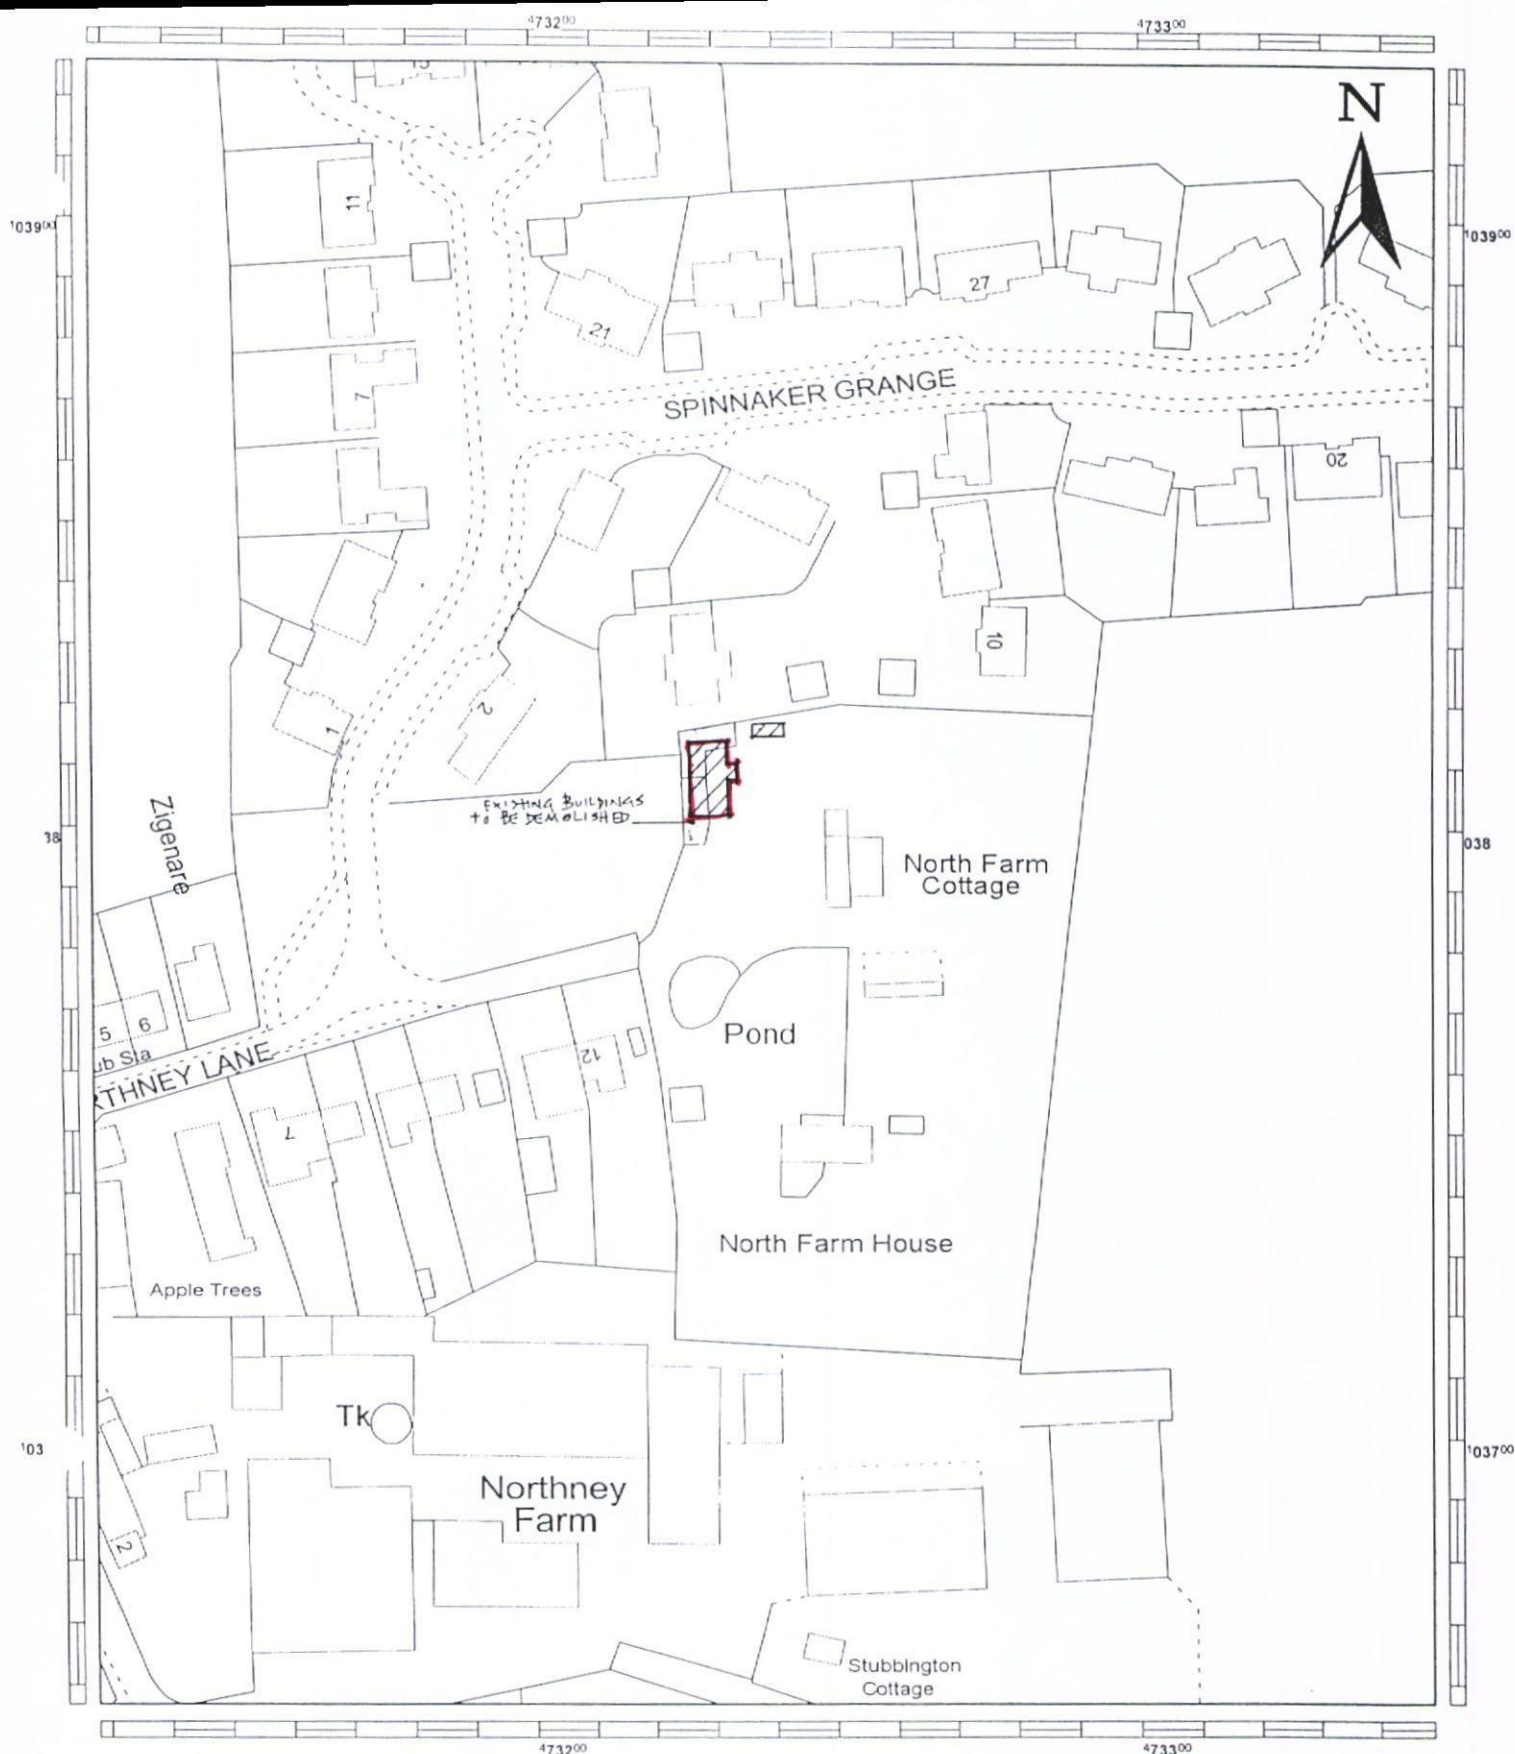

This copy has been produced specifically for Map Return Scheme purposes only. No further copies may be made.

Frank R Campbell BA (Hons) MRTPI,
Director of Environmental Services.

Civic Offices, Civic Centre Rd,
Havant, Hants. PO9 2AX.
Havant, Havant. (023) 9247 4174.



Havant
BOROUGH COUNCIL

Title:

North Farm Cottage

Drawn By:

AF

Scale:

1:1250

Drawing No.: Nfc2 - 4

Date:

14/08/02

Reproduced from the Ordnance Survey Digital Data with the permission of the Controller of HMSO, Crown
Copyright Reserved 2001. Licence No LA078204.