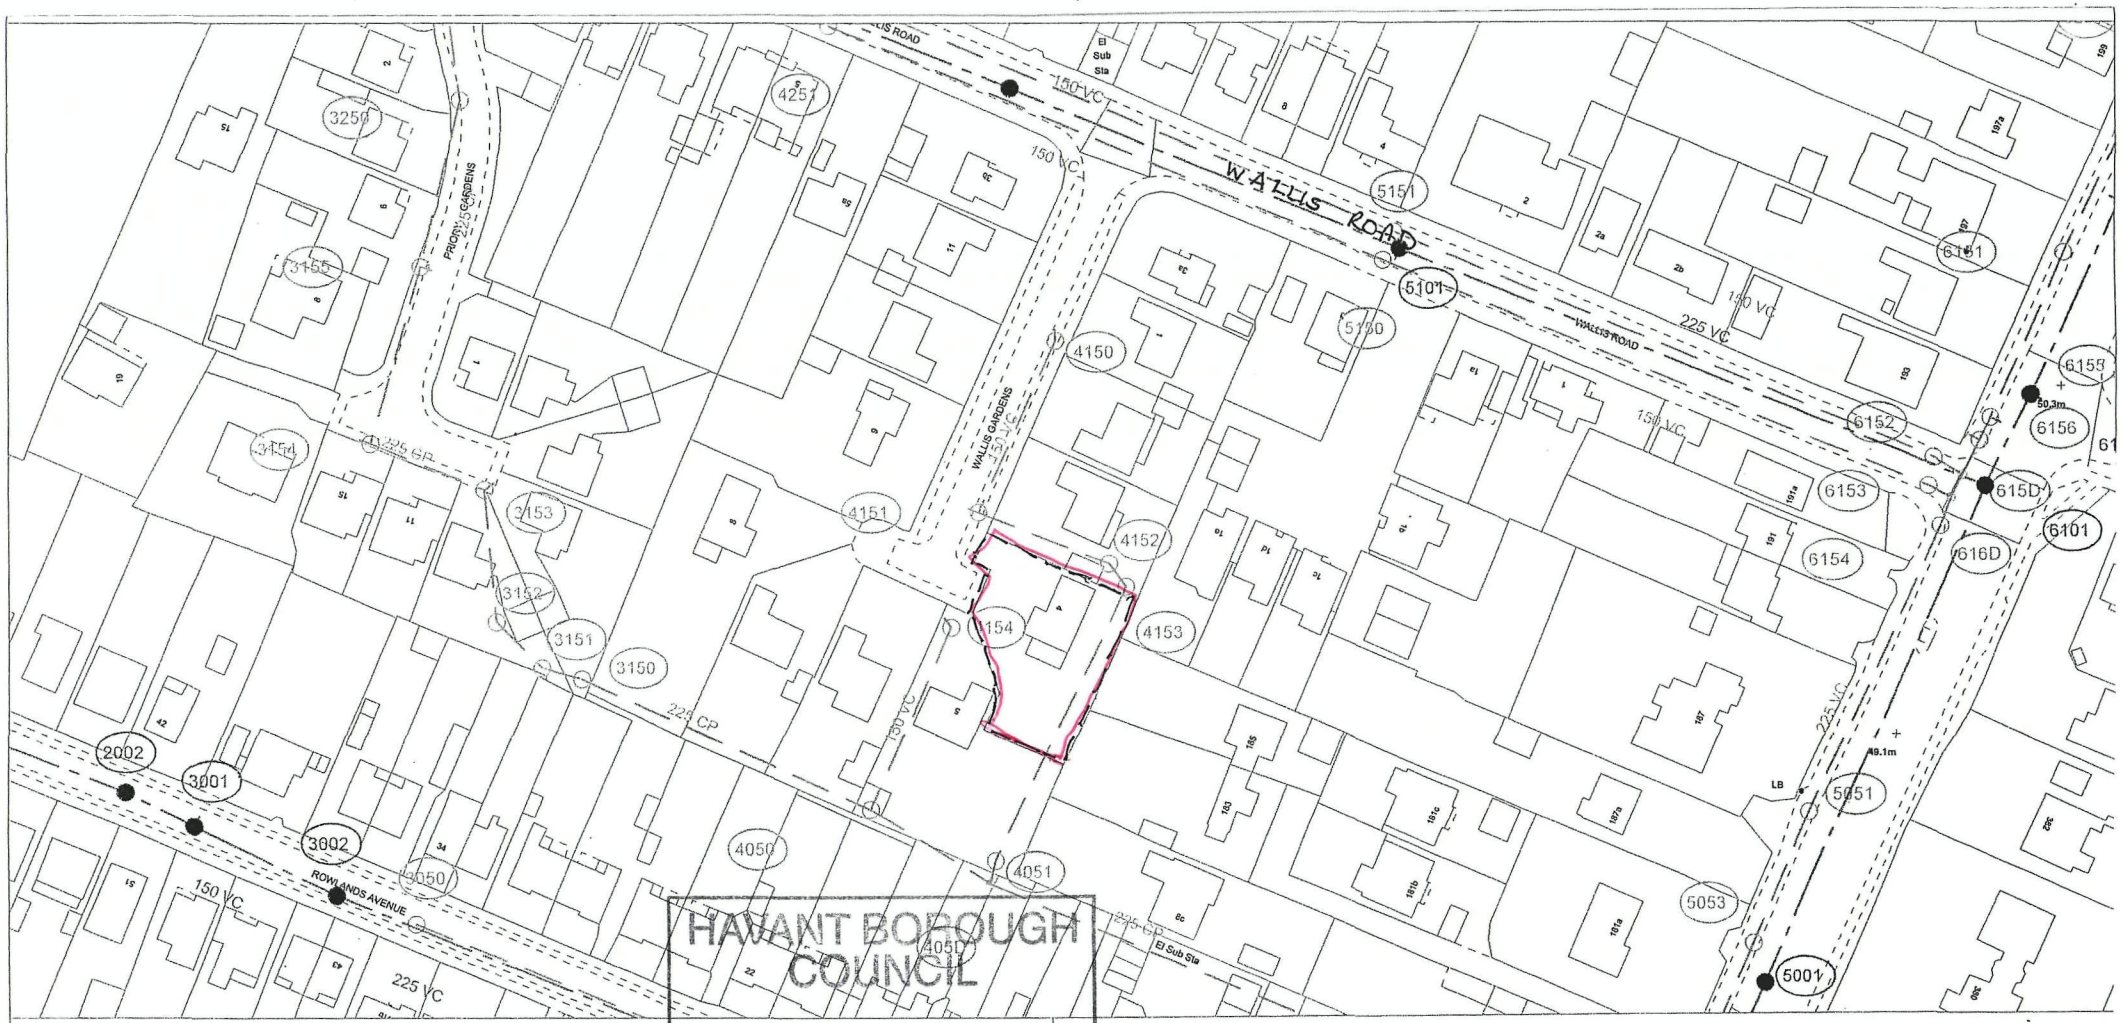

The positions of pipes shown on this plan are believed to be correct, but Southern Water Services Ltd accept no responsibility in the event of inaccuracy. The actual positions should be determined on site.

Based upon Ordnance Survey Digital Data with the permission of the controller of H.M.S.O. Crown Copyright Reserved Licence No. WU 298530

O.S. REF: SU6810SW

Scale: 1:1250

HAVANT BOROUGH COUNCIL
12 JUL 2010
RECEIVED

Site location Plan nº 4 Wallis Gardens Waterlooville Hants

HAVANT BOROUGH COUNCIL
- 2 AUG 2010
RECEIVED

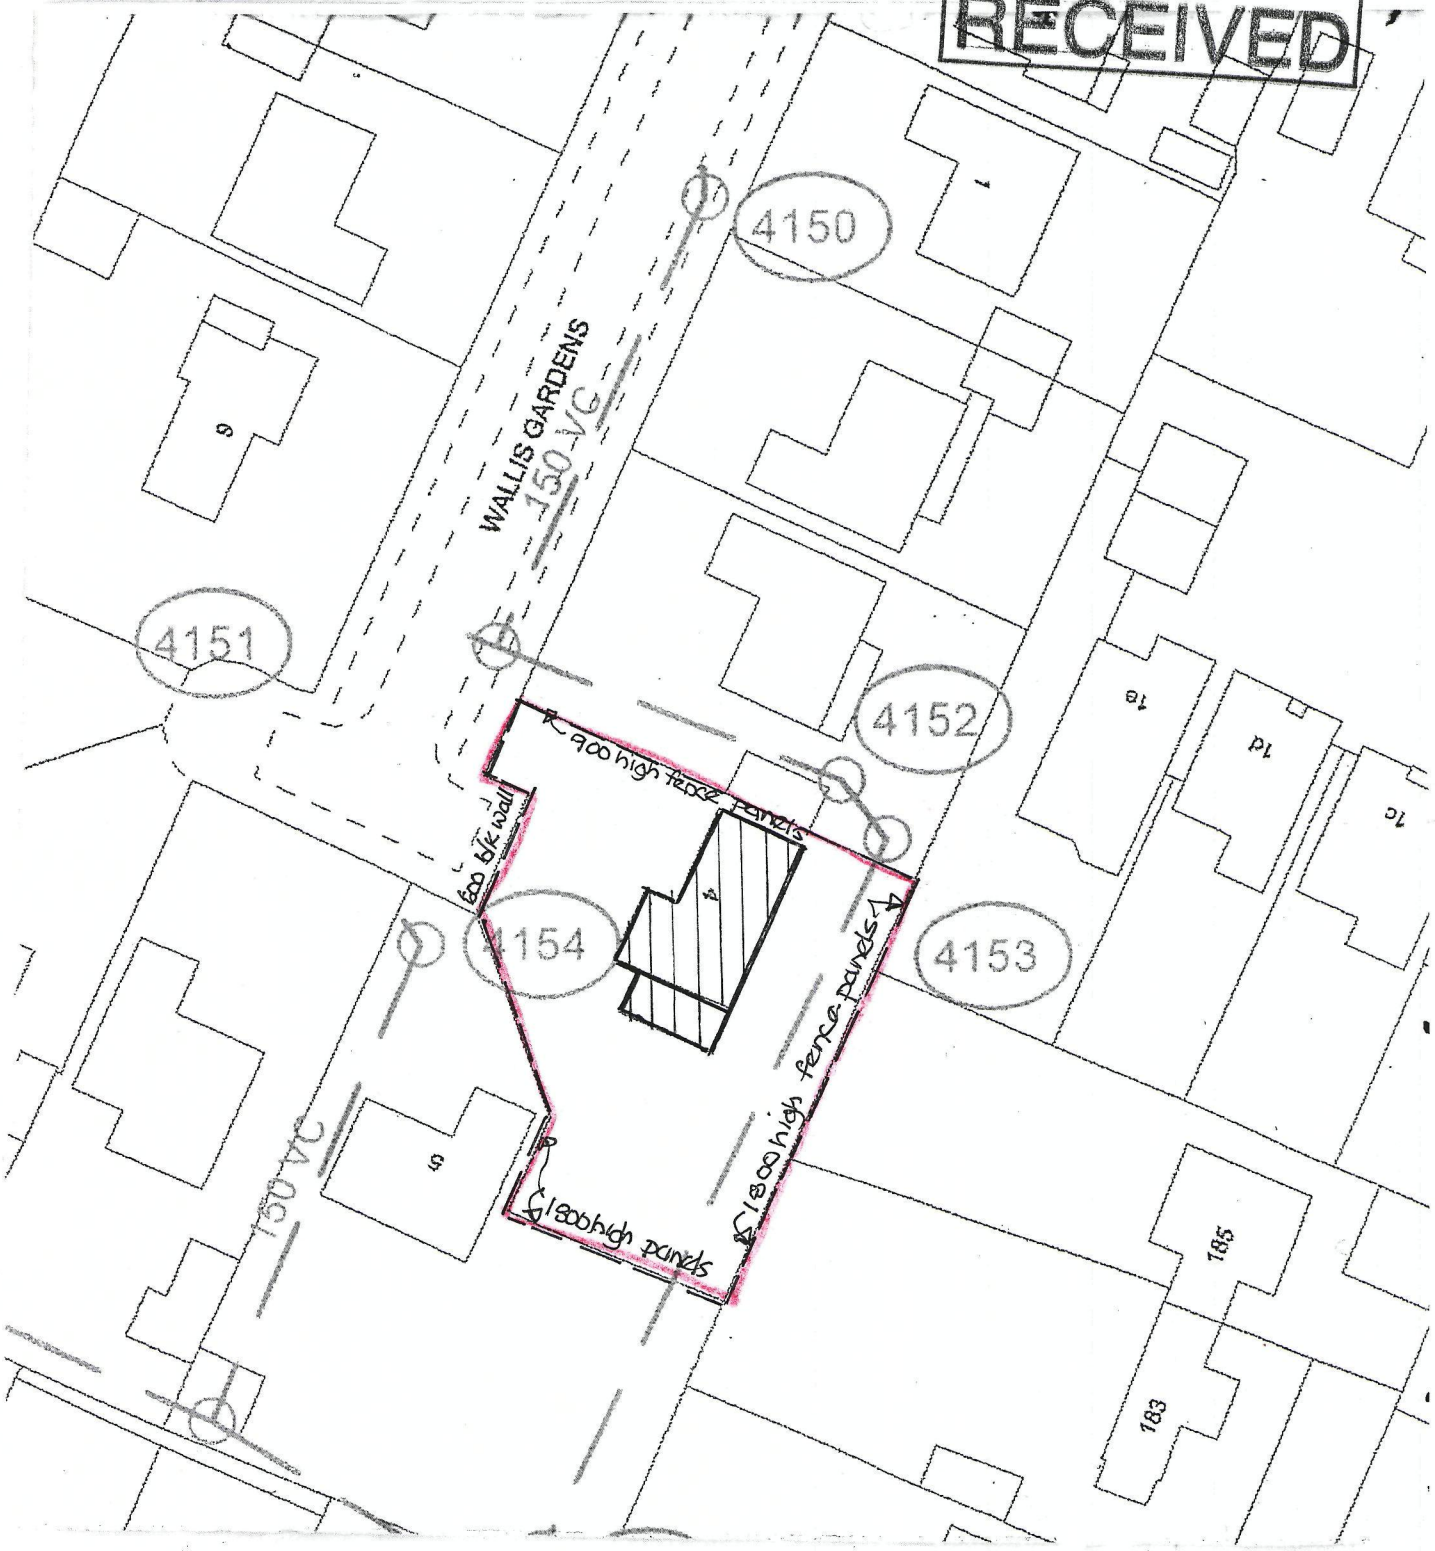

site plan 1:500 (4 Wallis Gardens, Waterlooville, Hants)