

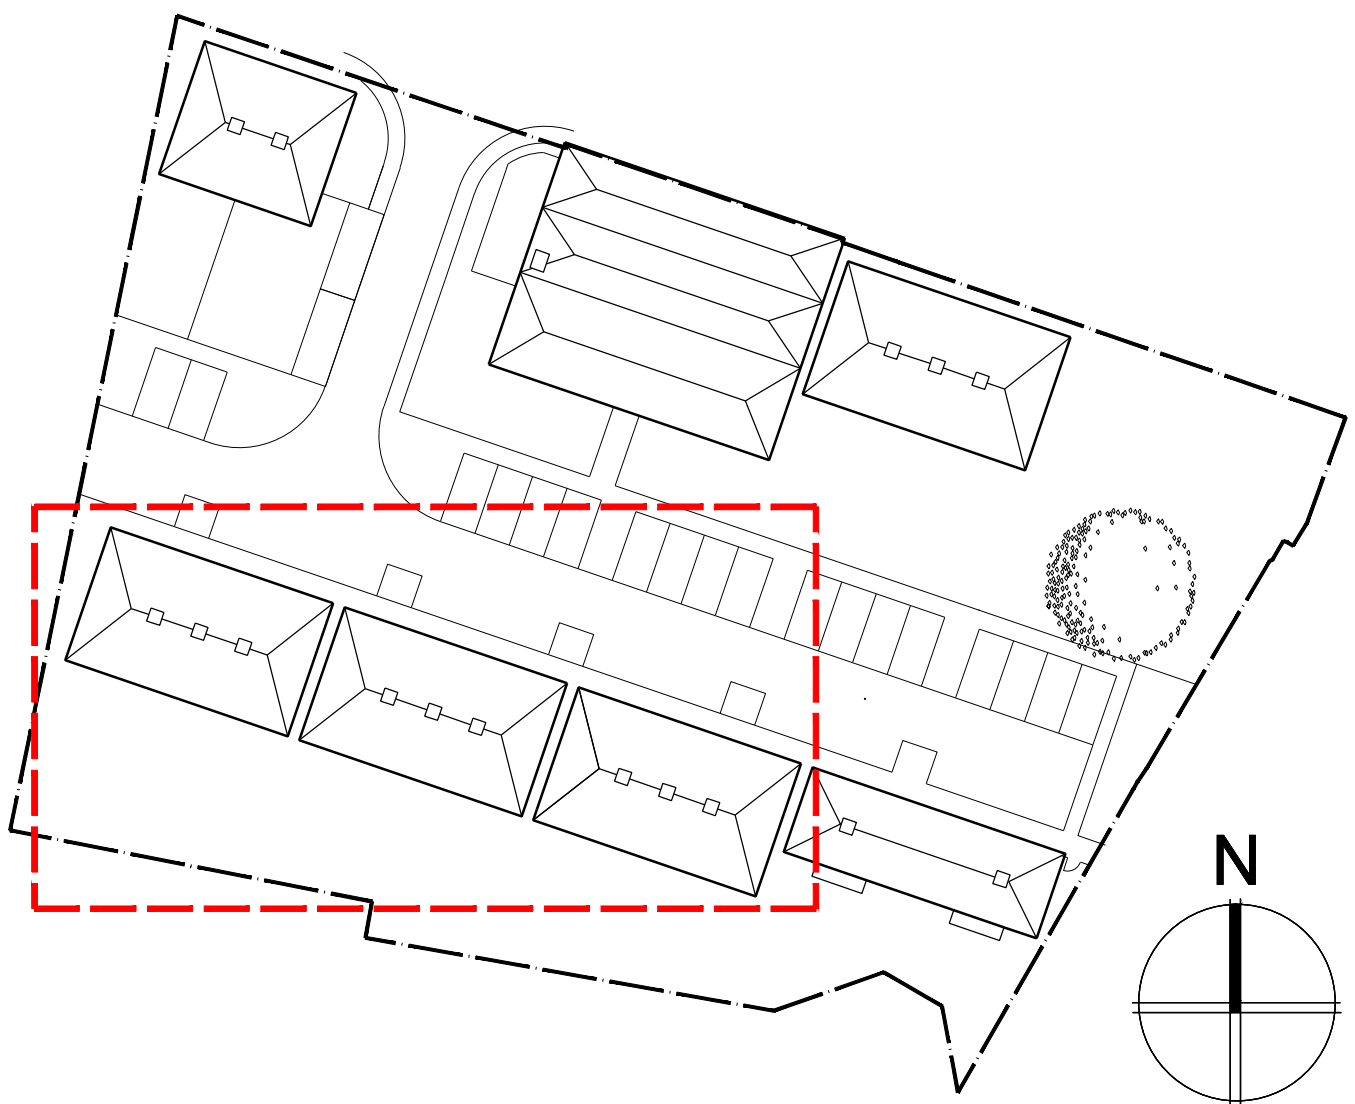
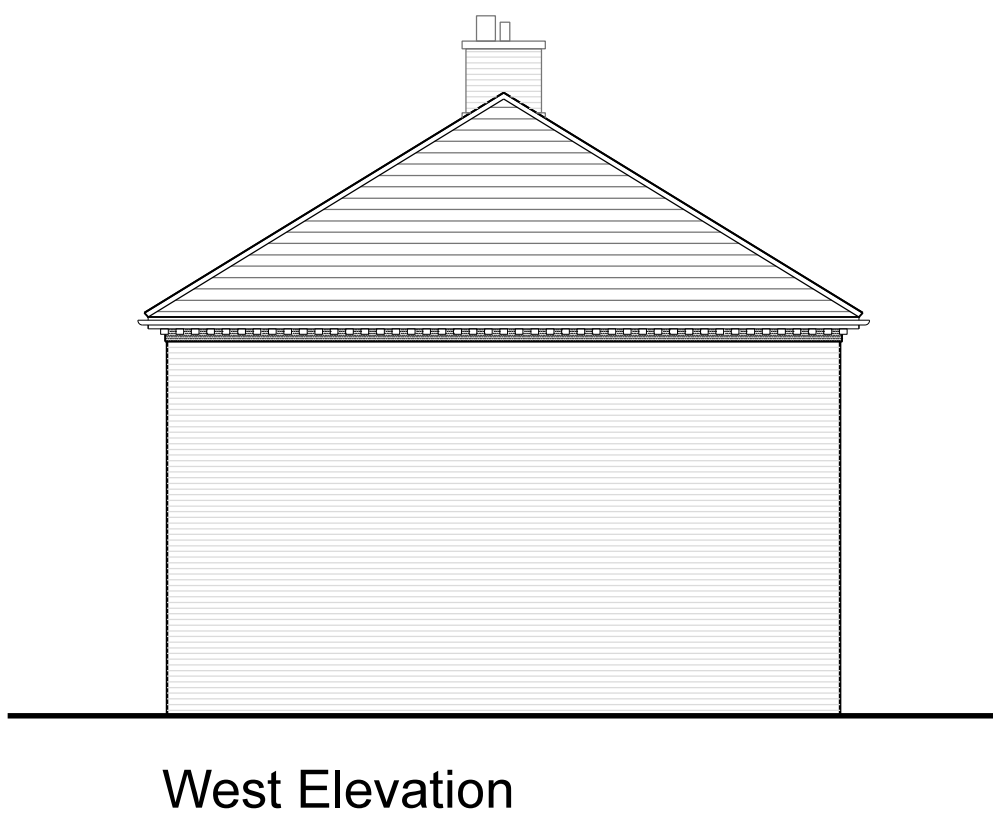
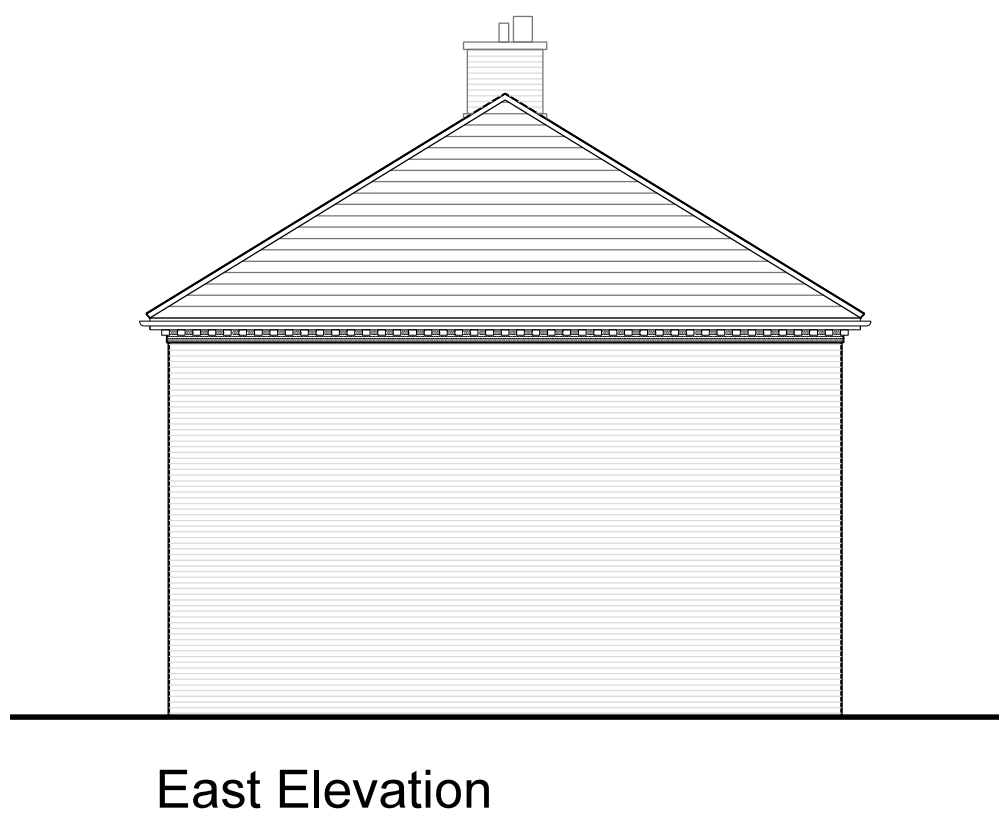
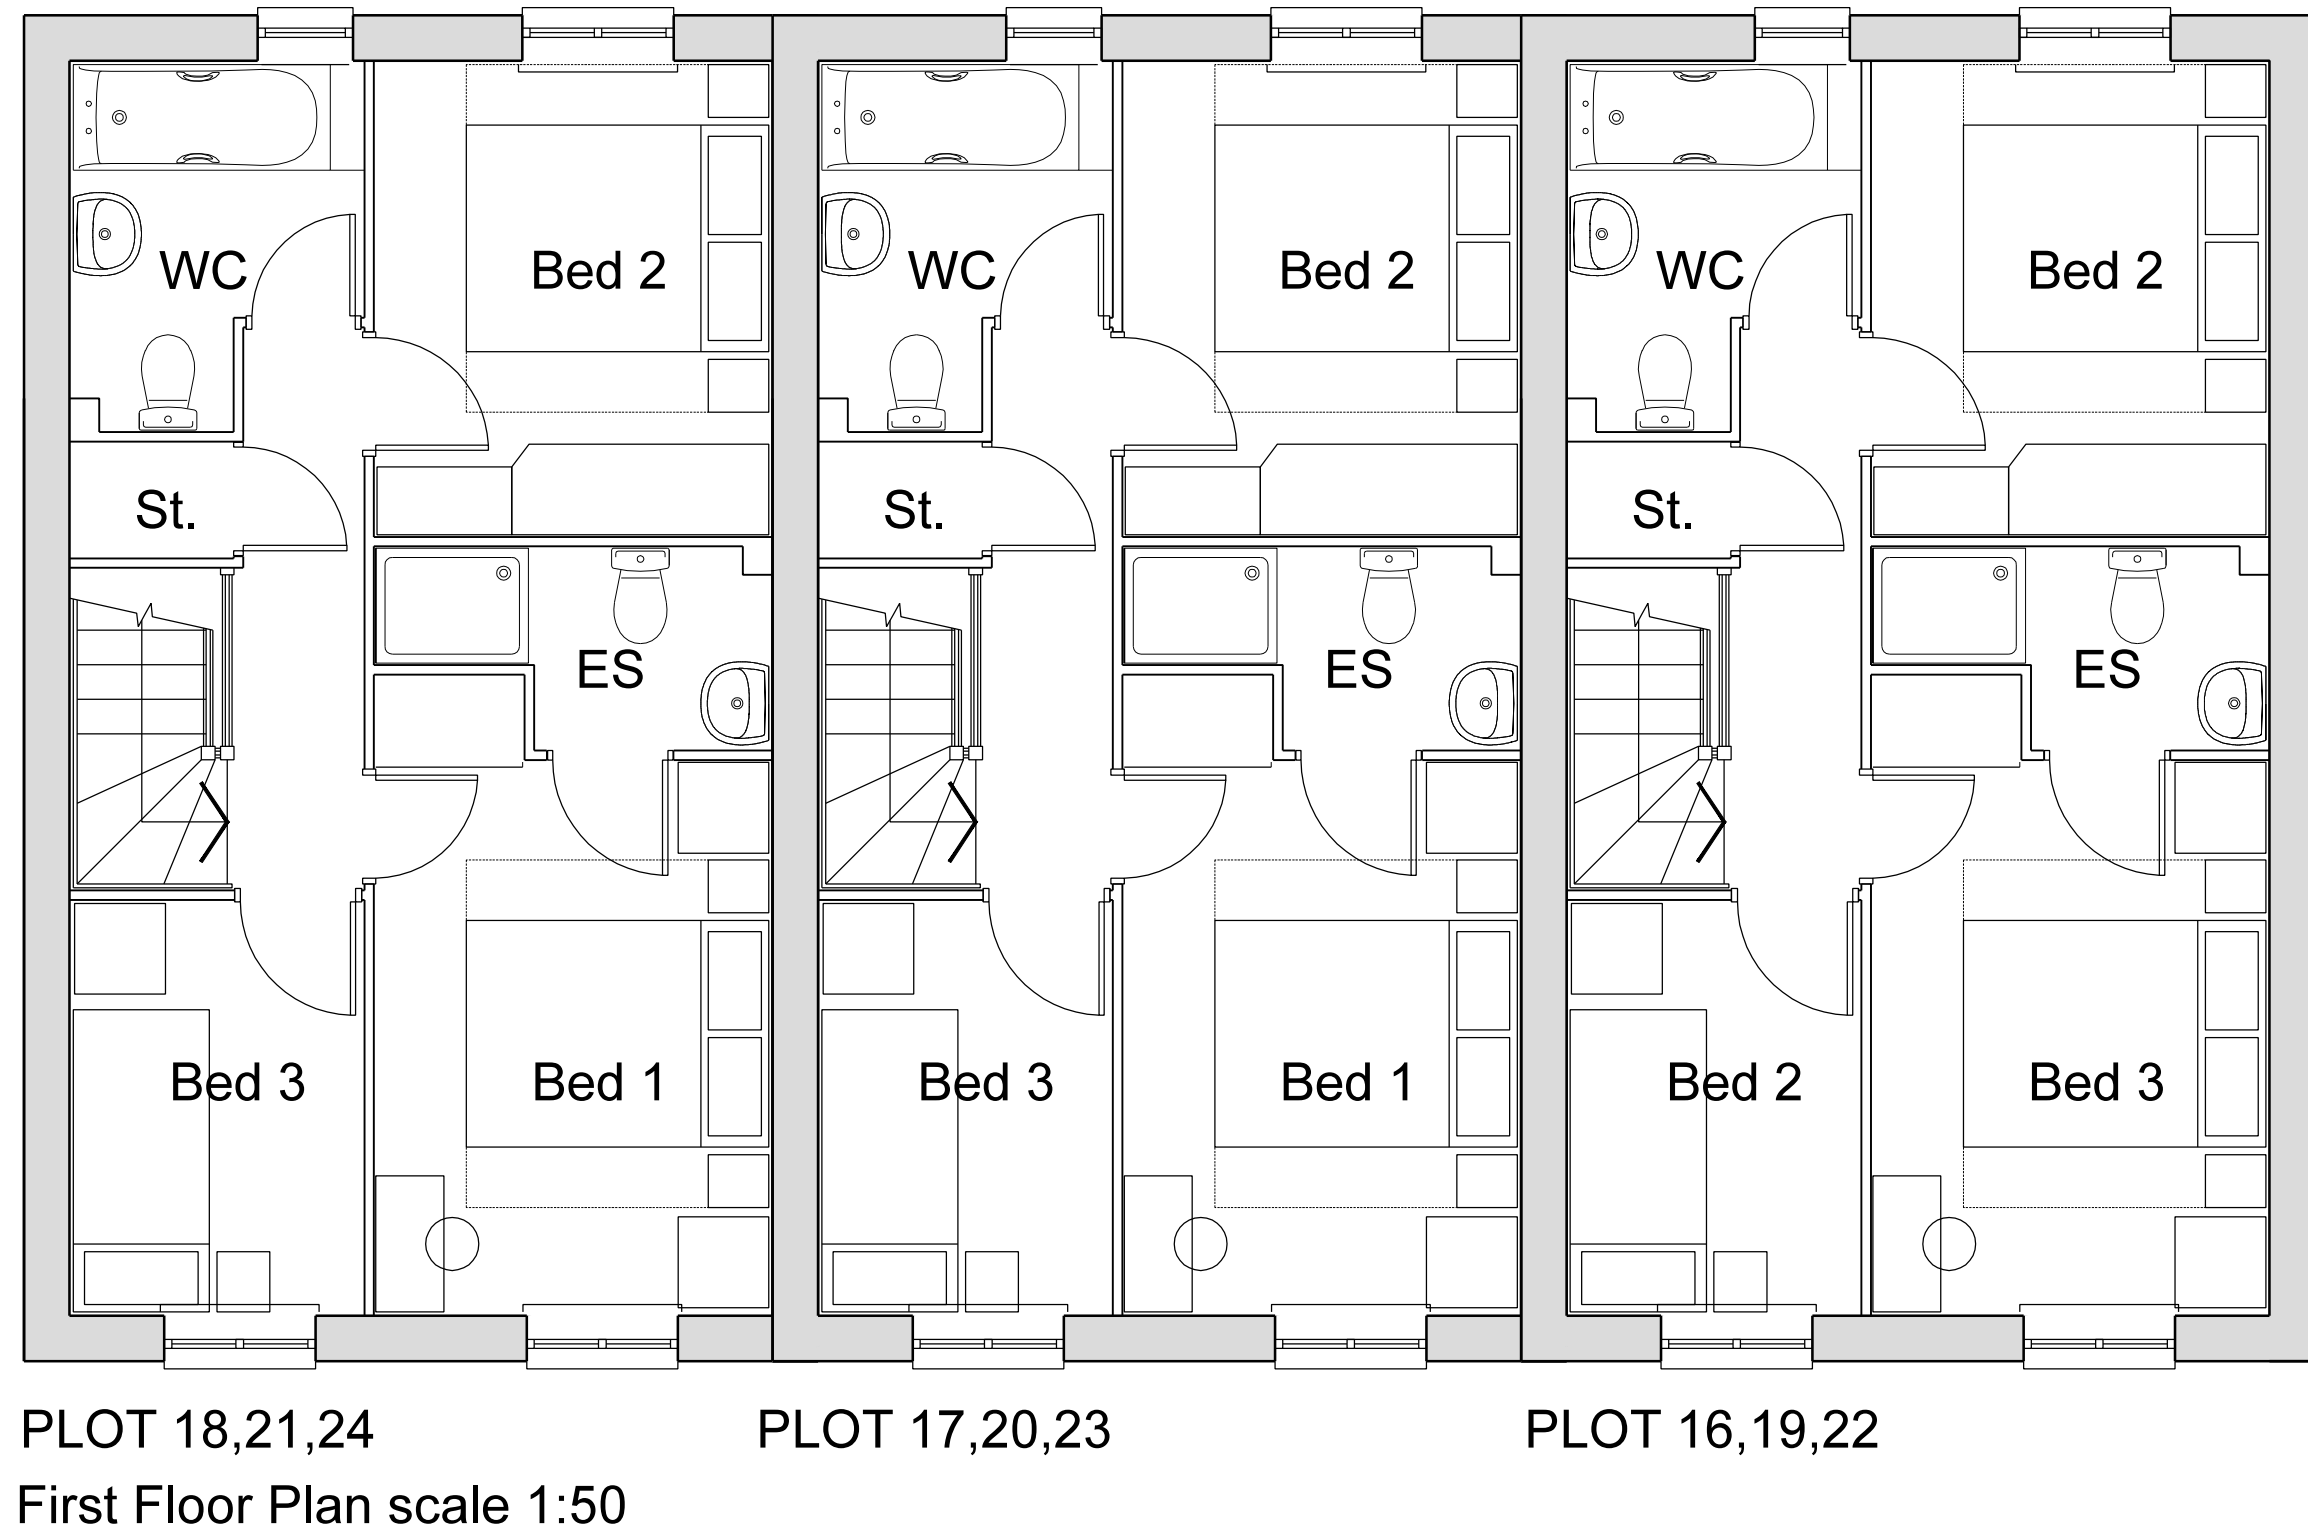


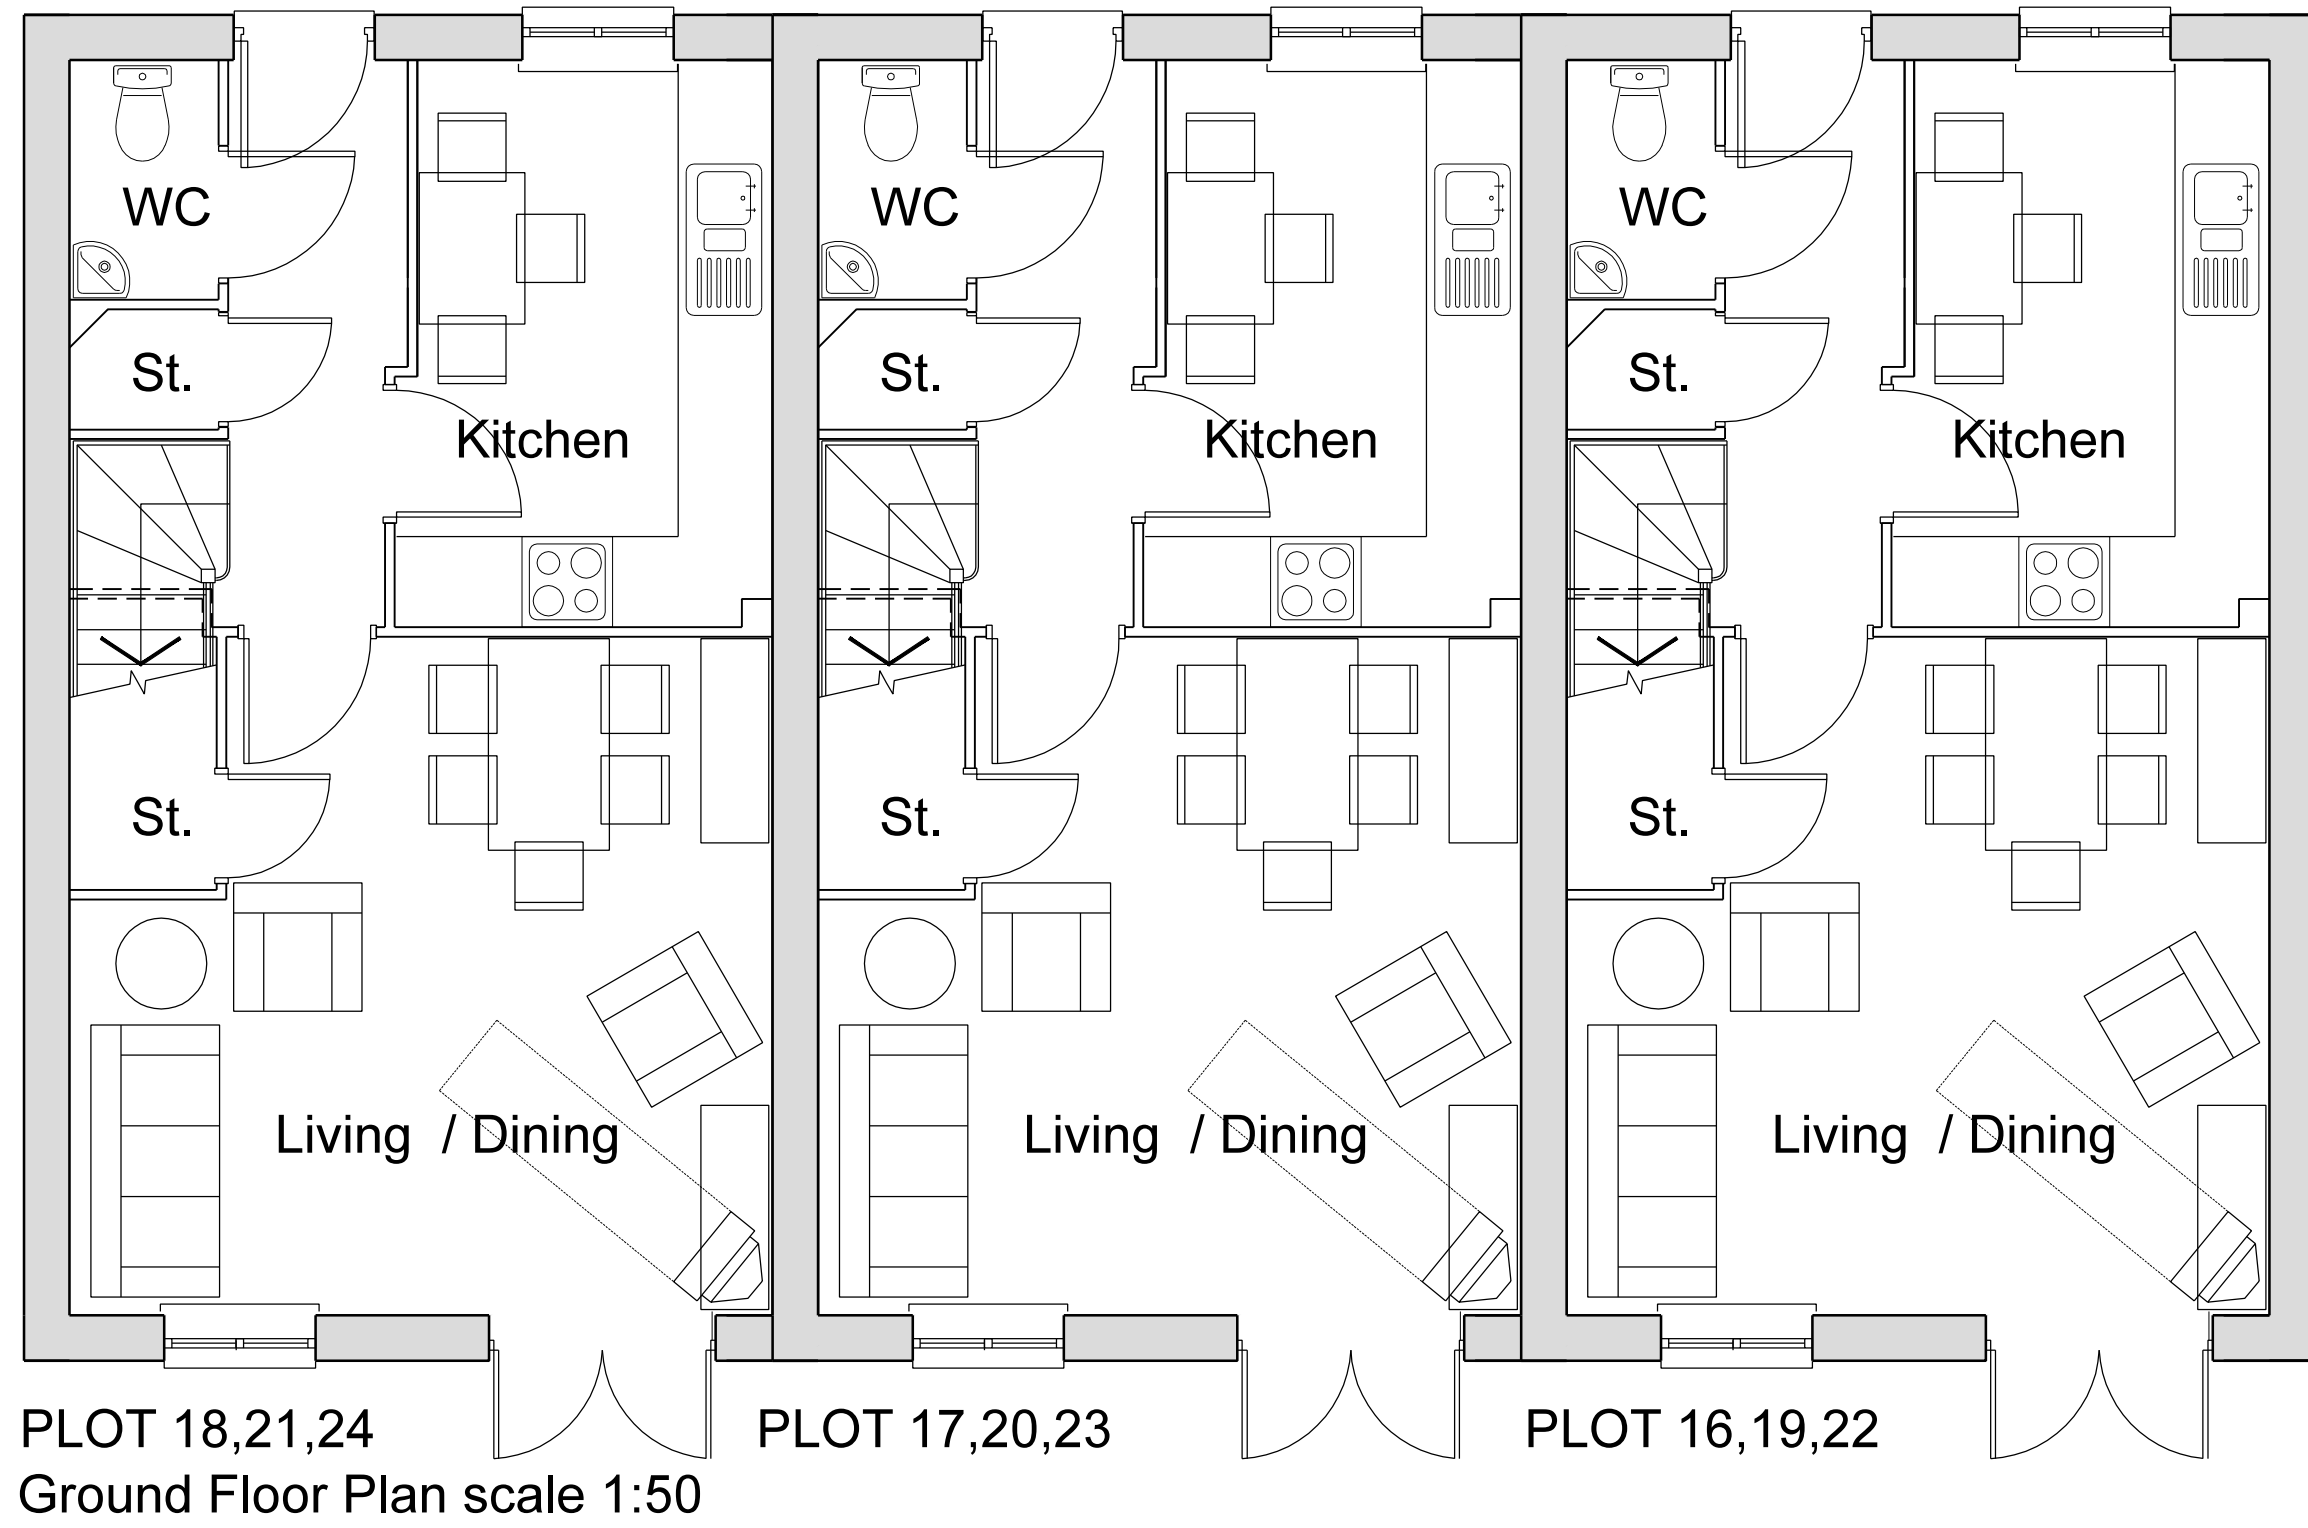

Rev	Date	Description	By	PM
A	28.11.12	First floor WC window updated	CK	GG

PLANNING

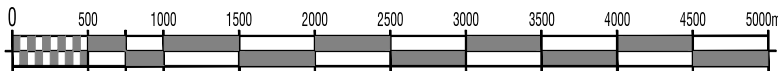

CLIENT
Vail Williams

TITLE
West Street, Havant
Plots 16-24
Plans & Elevations

HGP
ARCHITECTS
FURZEHALL FARM, WICKHAM ROAD
FAREHAM, HAMPSHIRE, PO16 7JH
T: 01329 283 225
F: 01329 237 004
E: EMAIL@HGP-ARCHITECTS.CO.UK
W: WWW.HGP-ARCHITECTS.CO.UK

Scale @ A1: 1/50 & 1/100
Date: © November 2012

Drawn by: CK
Checked by: GG

Drawing No:
12.071.010

Revision
A



HGP Architects Ltd.
Copyright Reserved.
Check dims. on site.