


24 DELFT GARDENS, EXISTING 1/50

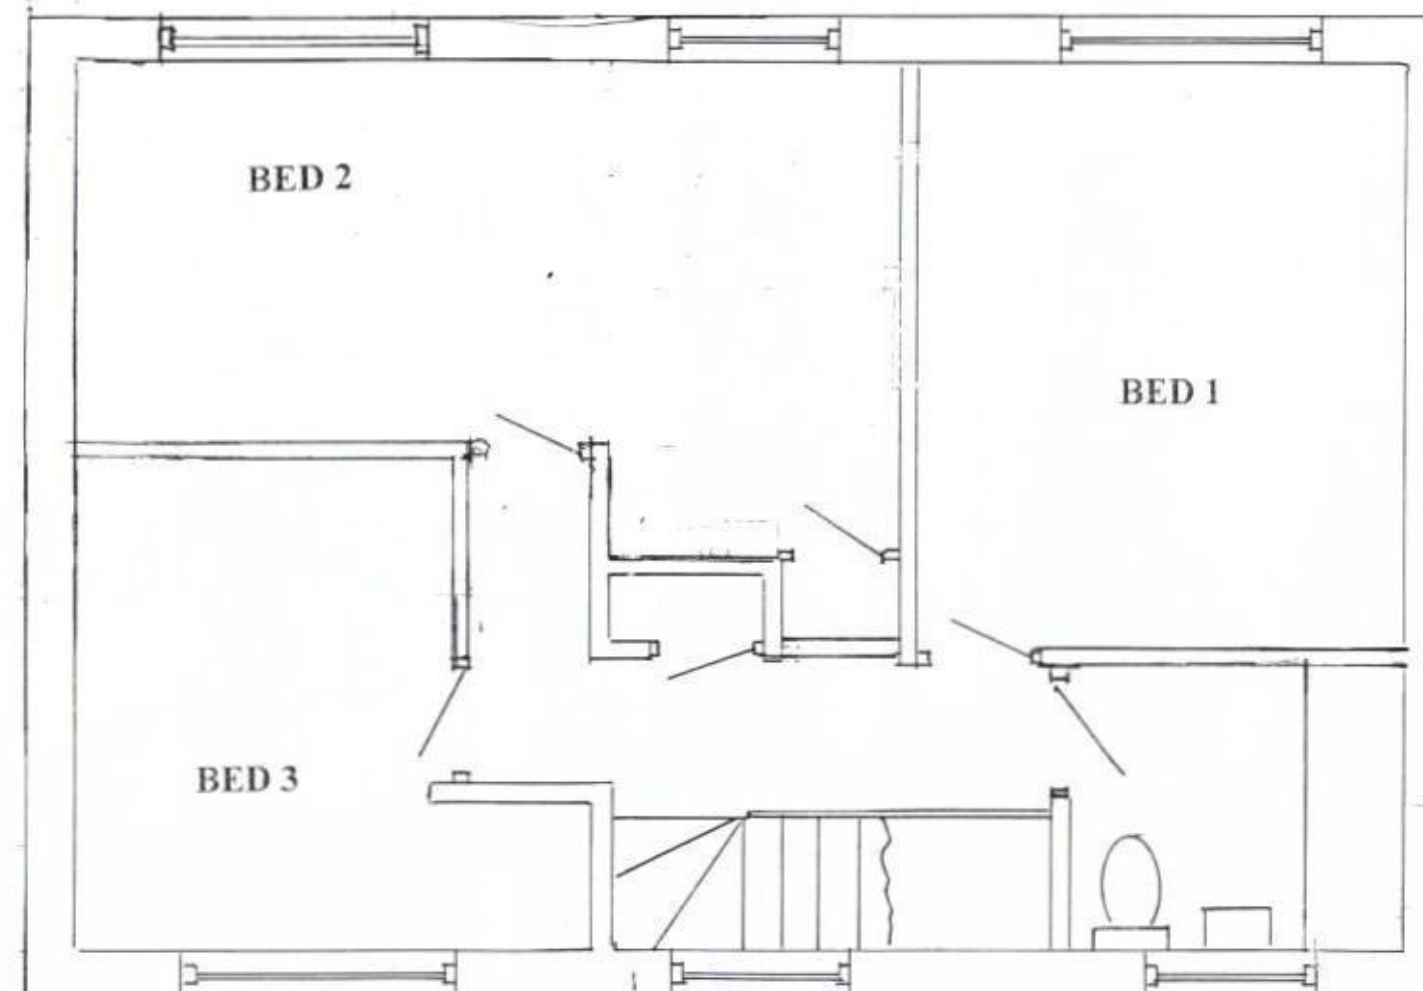

FIRST FLOOR