


HAVANT BOROUGH COUNCIL
08 JAN 2013
RECEIVED

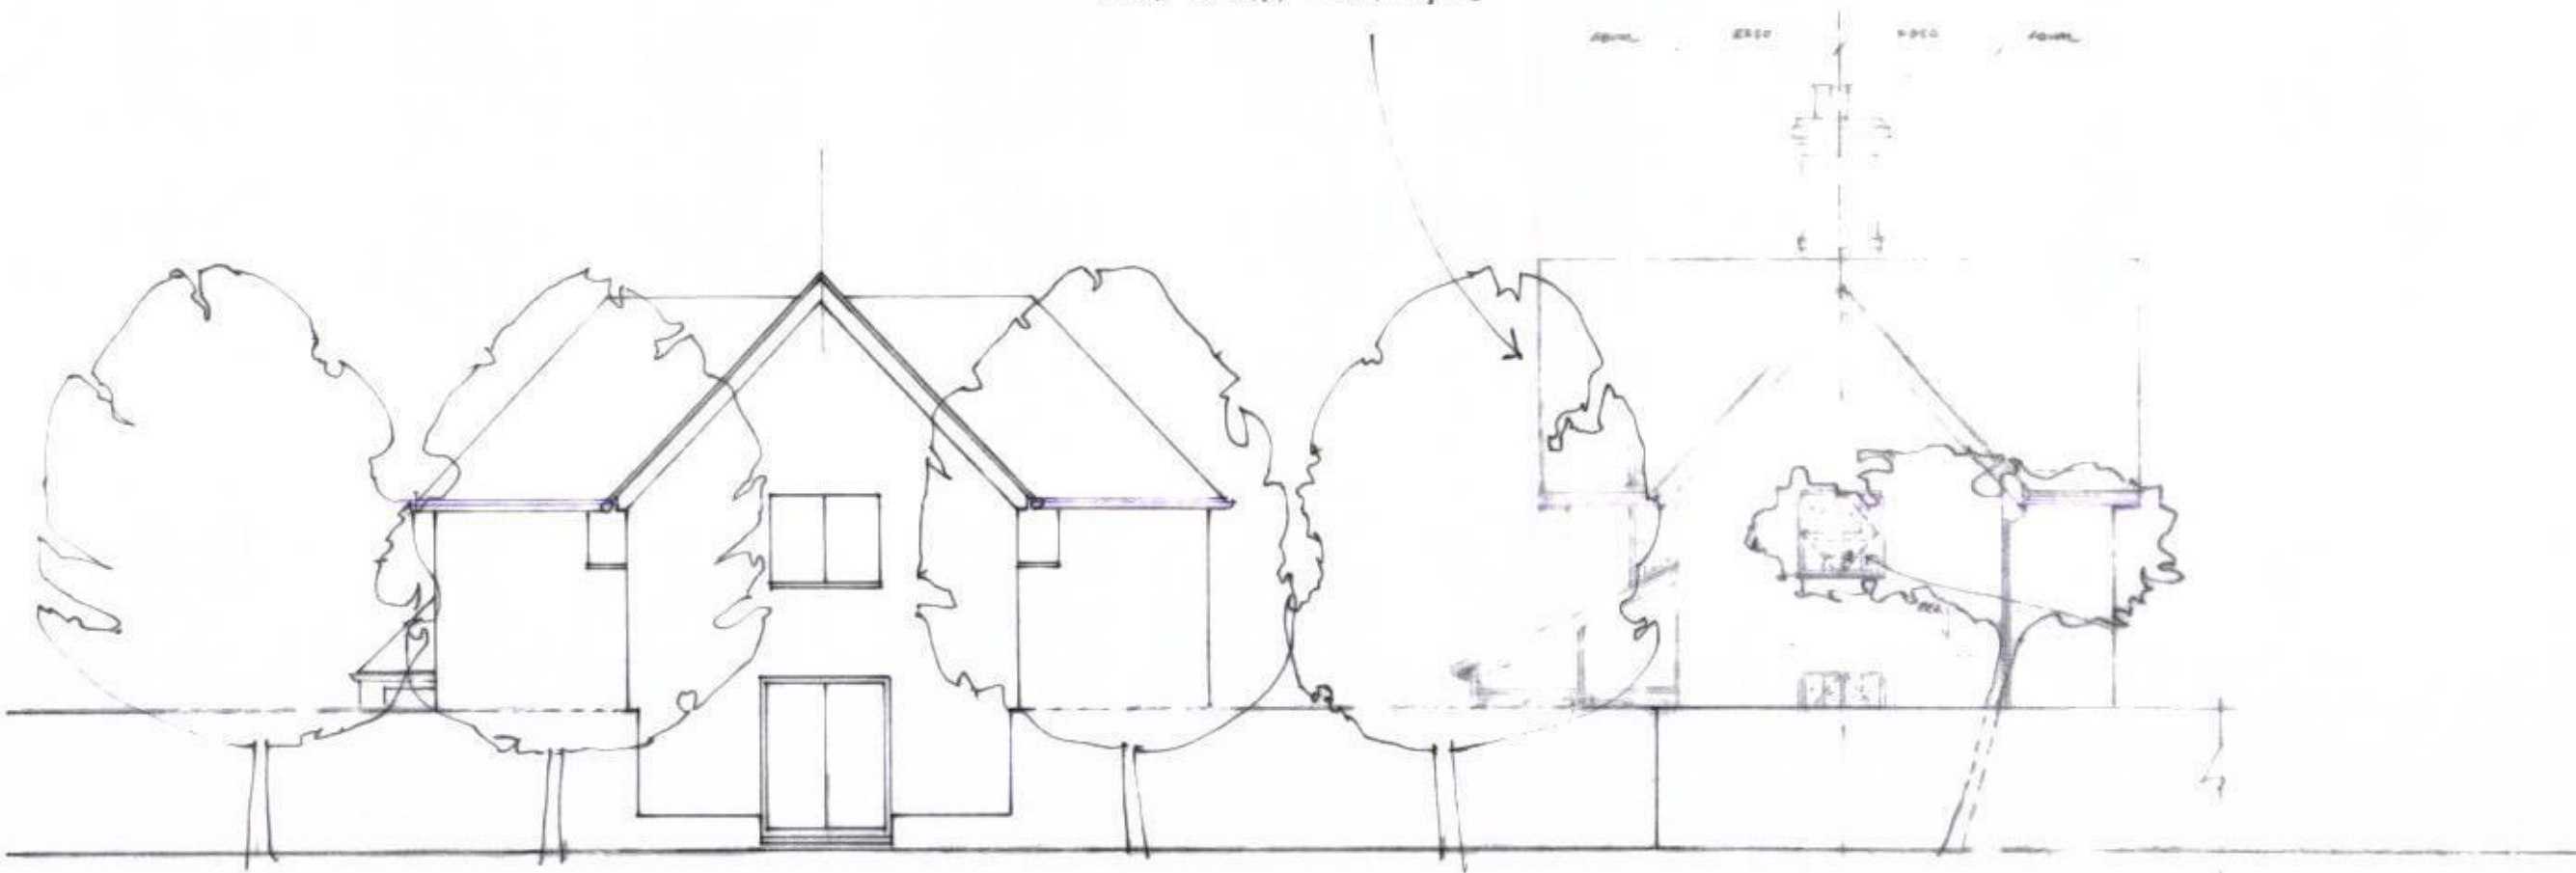

SKETCH OF PROPOSALS:
WEST ELEVATION.

NO.1 LEIGH COTTAGES



SKETCH OF PROPOSALS:
NORTH ELEVATION.

© ANTHONY PARRY,
ARCHITECT, 2012

DETAILED NO.
2169/04A

1:100
JAN '12

OUTLINE
ELEVATIONS

HOUSE ADJACENT TO
NO.1 LEIGH COTTAGES, HAVANT