


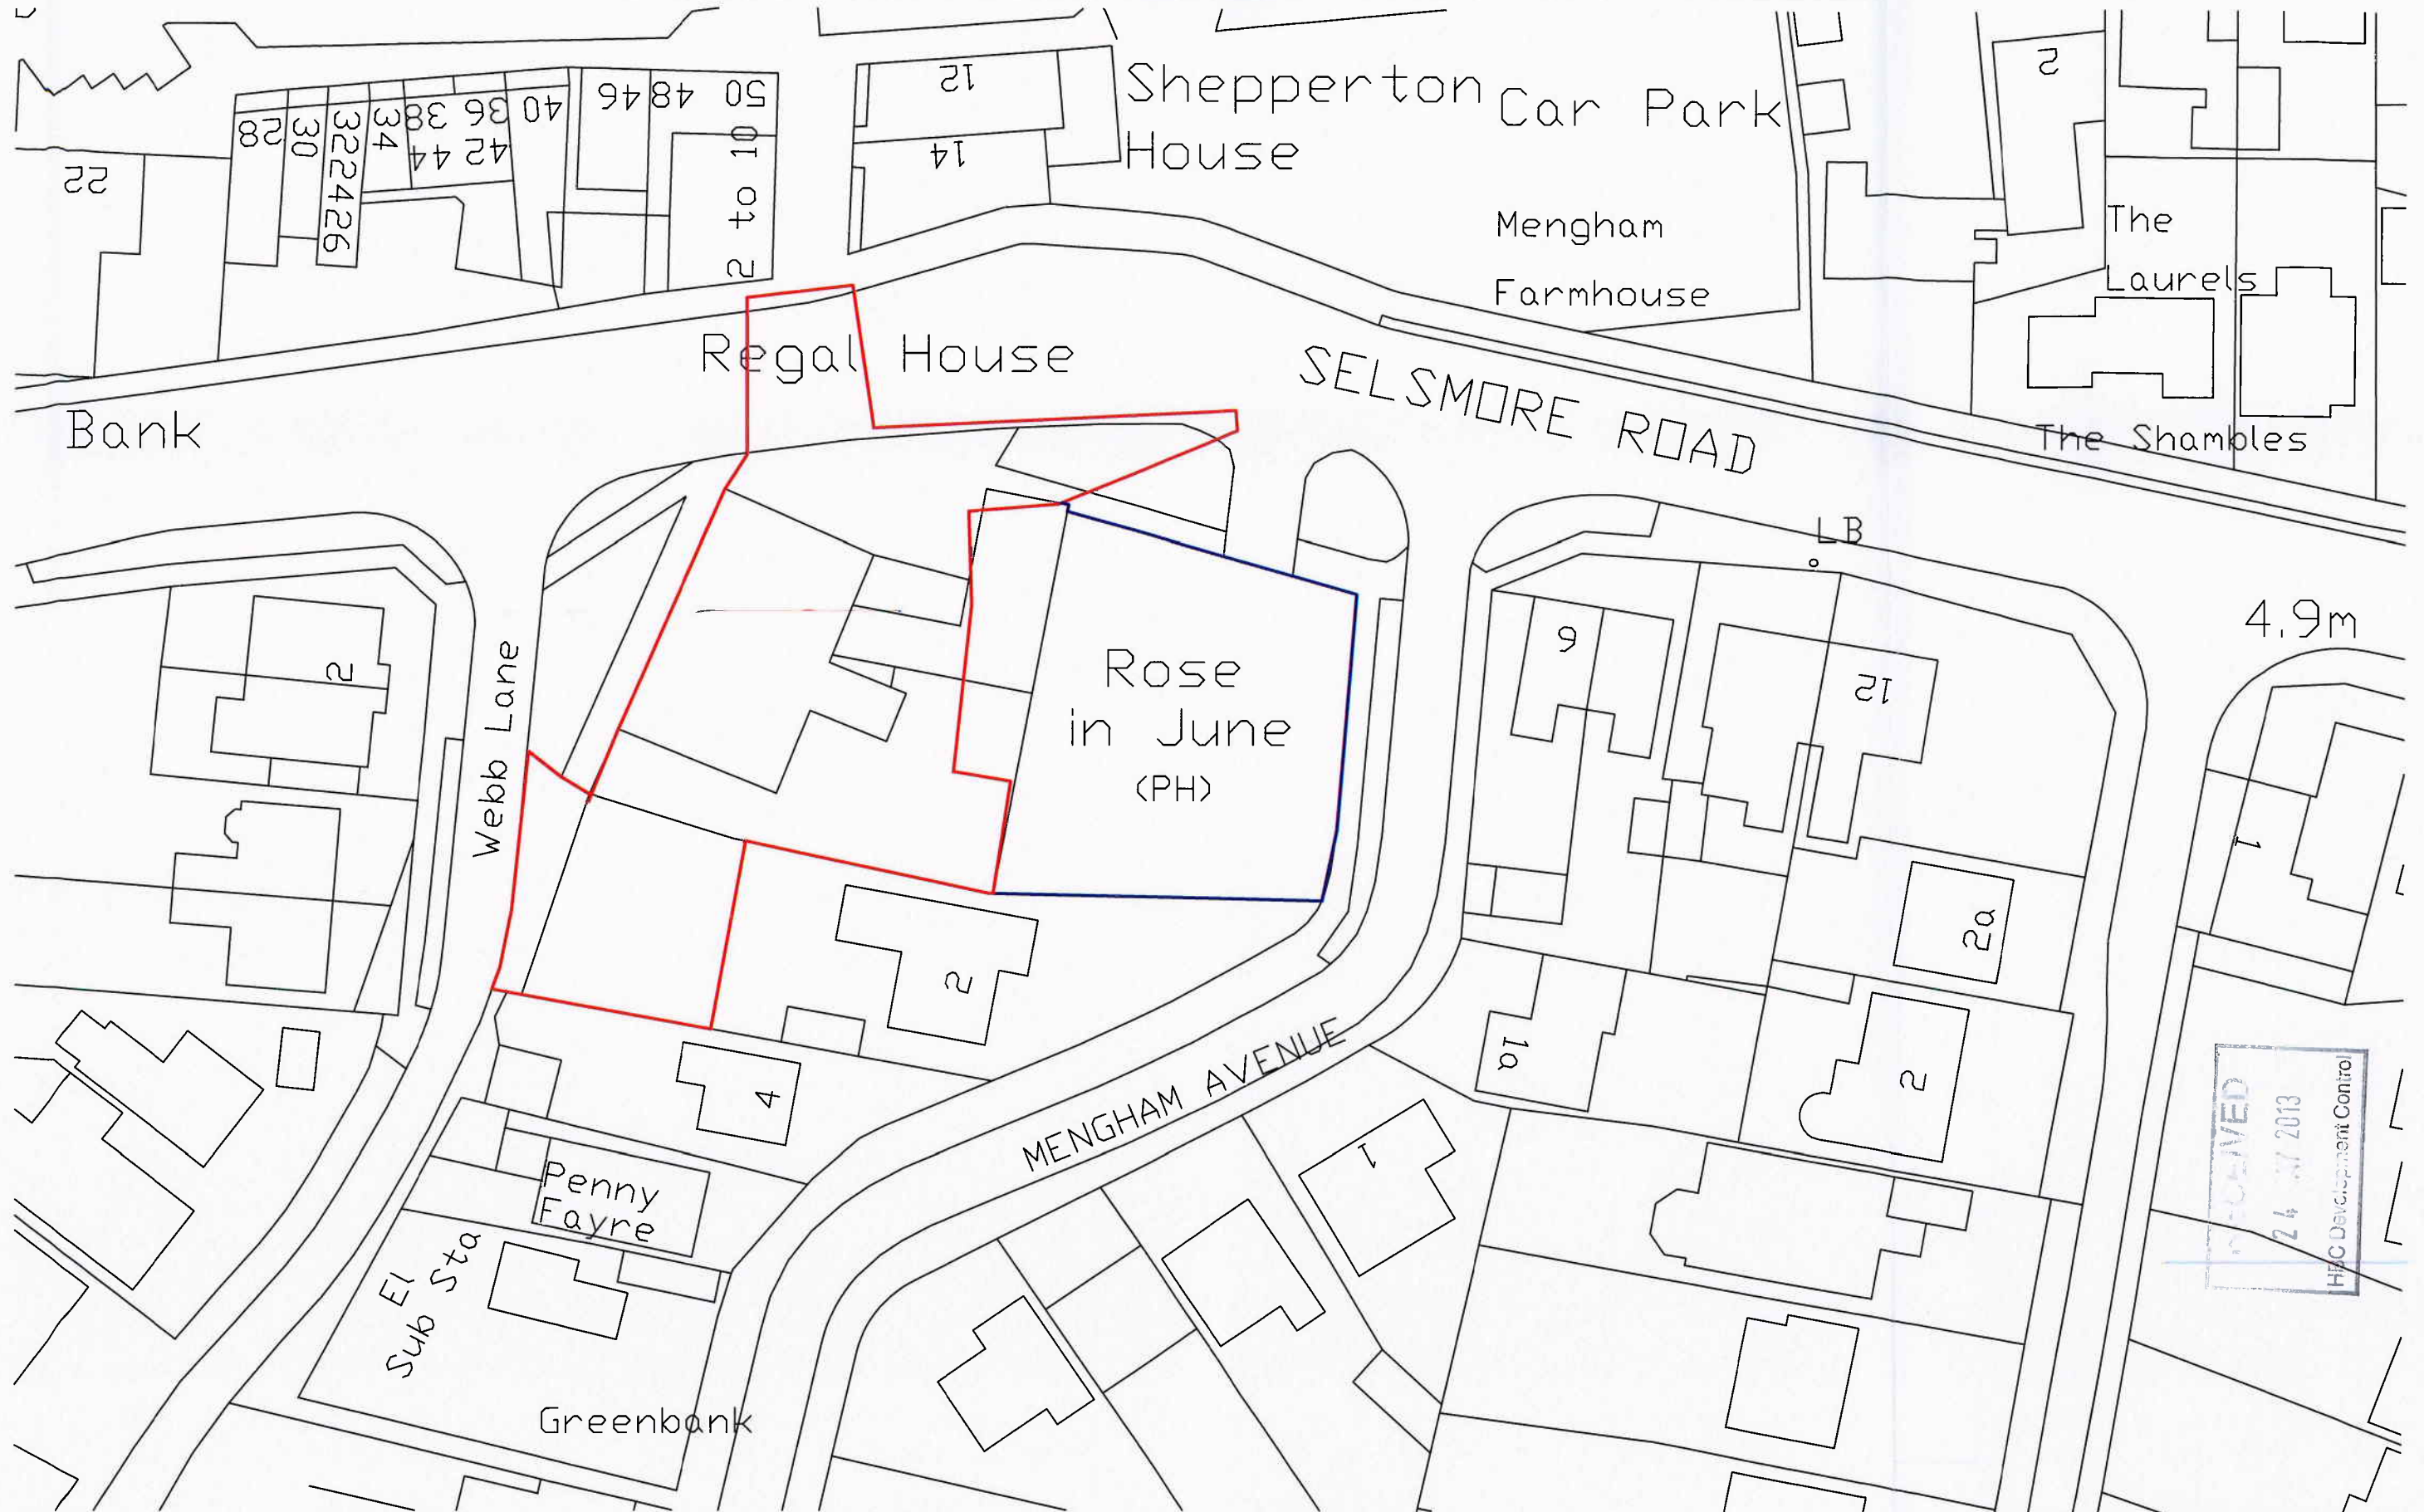

RECEIVED
24 JUL 2013
H/C Development Control

revisions

client

drawn by
AF

checked by
NEI

project

Rose in June
Hayling Island

drawing

Existing Block Plan

drawing no.

P - 002

revision

B

date

10/05/13

scale at A3

1:500

job no.

SNBC251803

savills

Building & Project
Consultancy

2 Charlotte Place
Southampton
SO14 0TB
t 02380 713 900
f 02380 713 901
e afraser@savills.com