


00/56155/002
DRIVE

DOUBLE
GARAGE

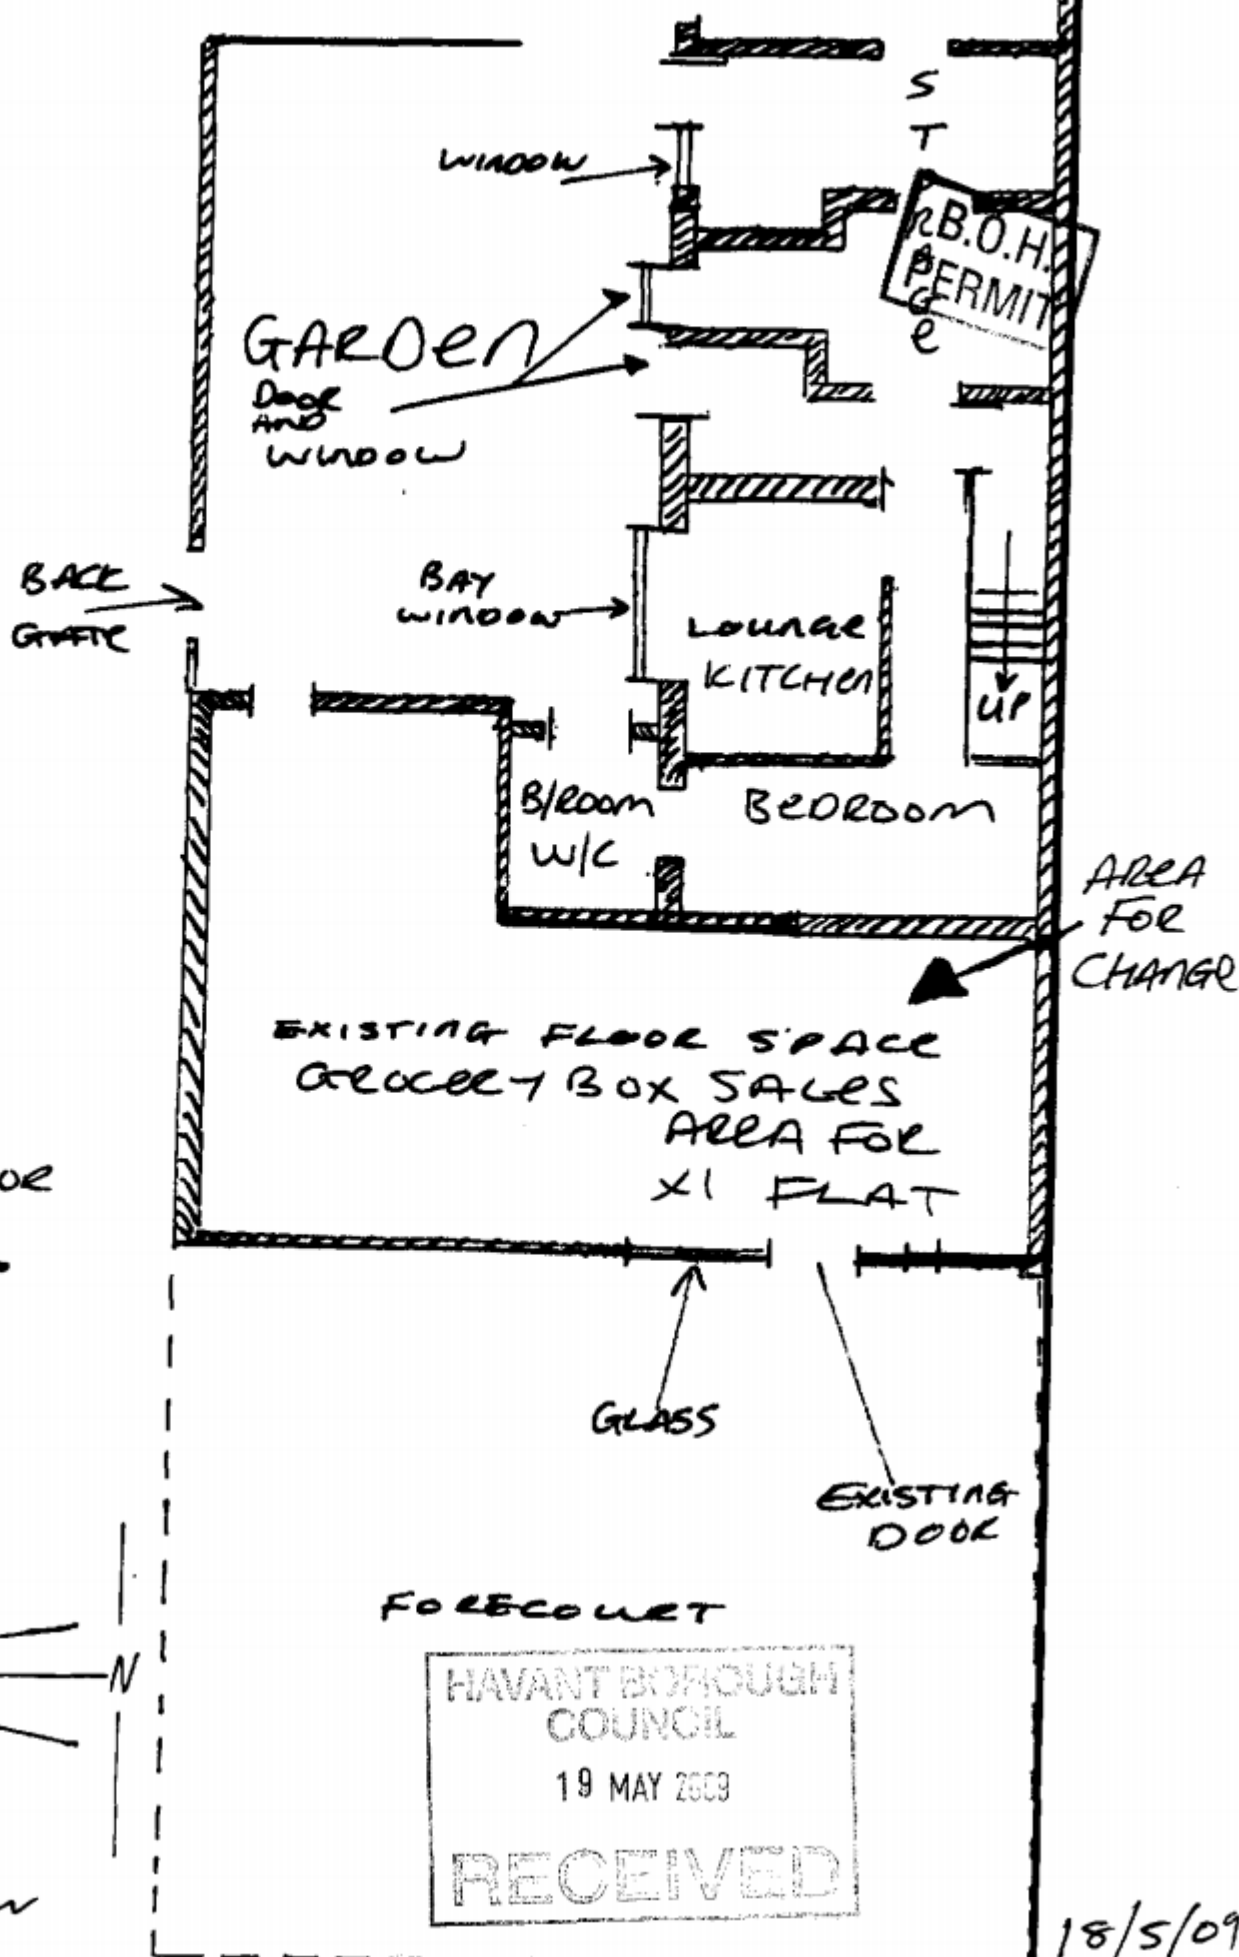

EXISTING
GROUND FLOOR
PLAN

Scale
1:100



158 PARK AV
PO7 5HF