
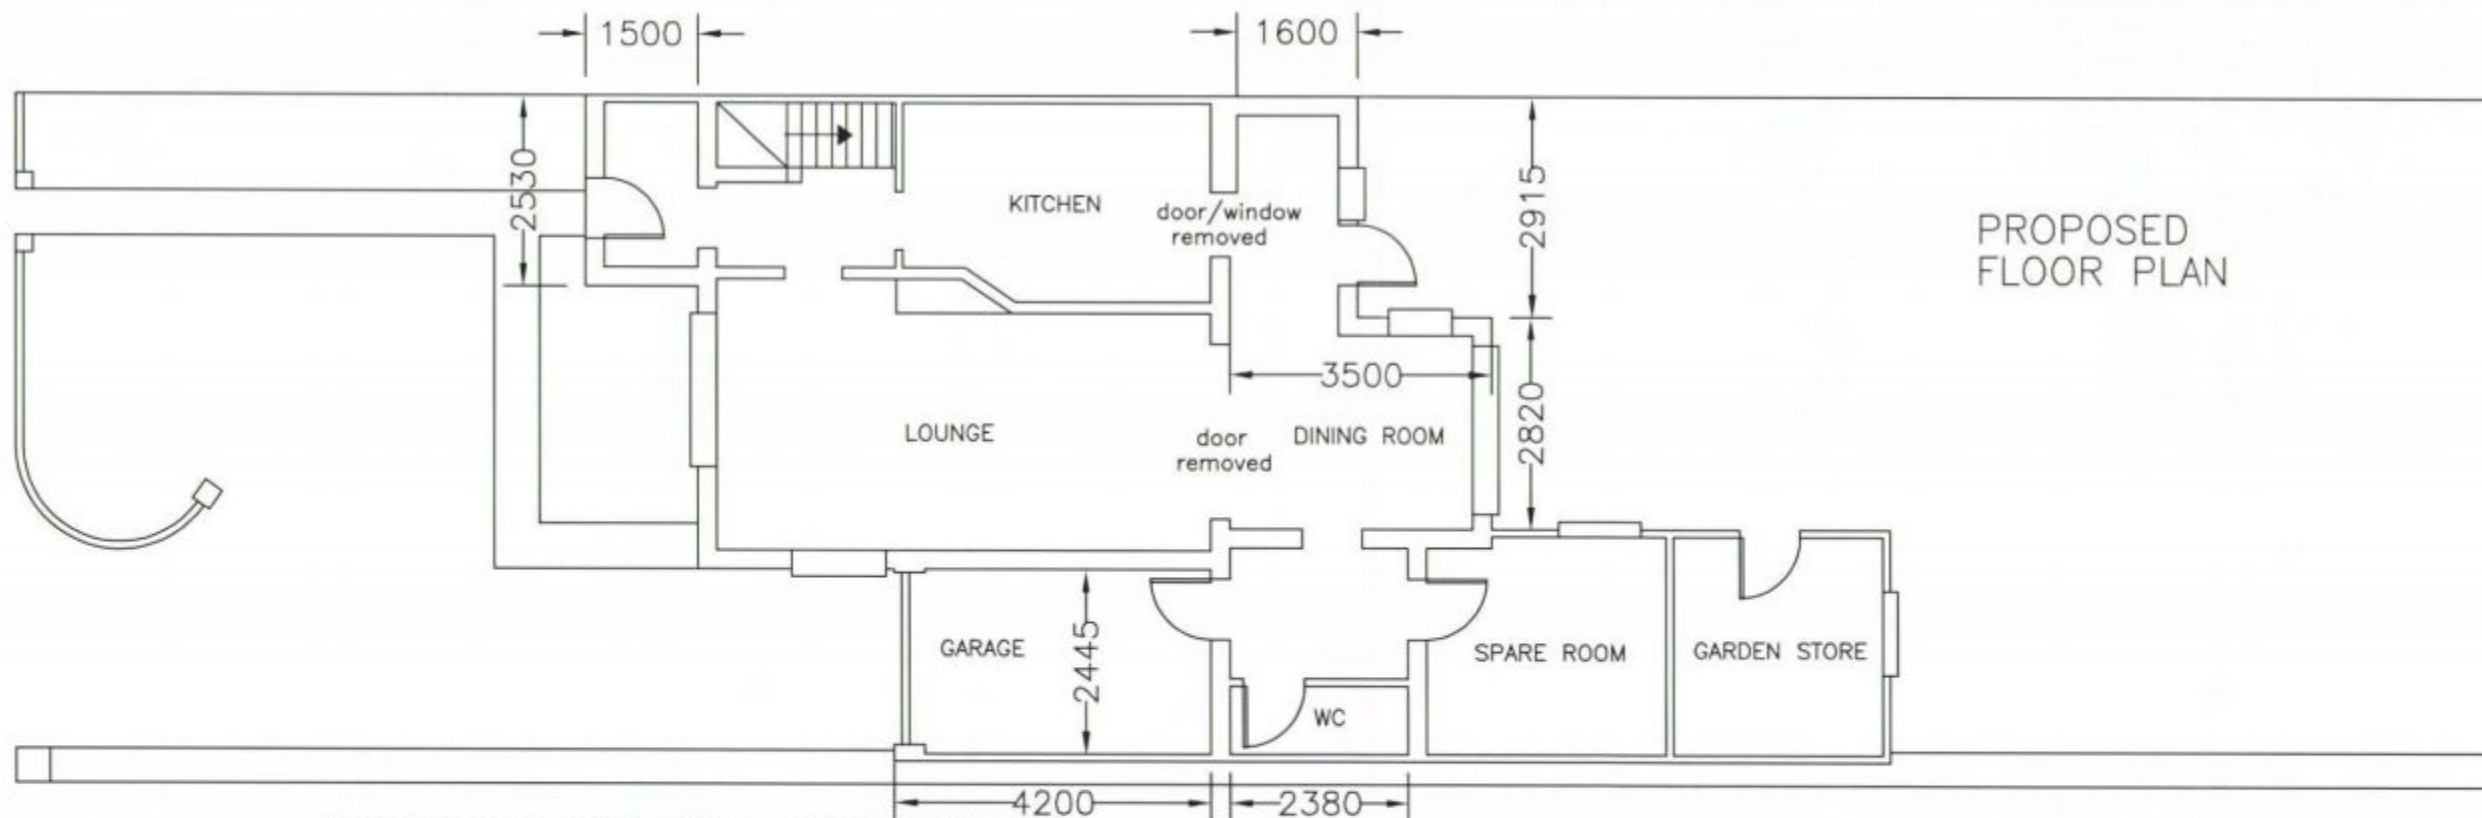


PERMIT

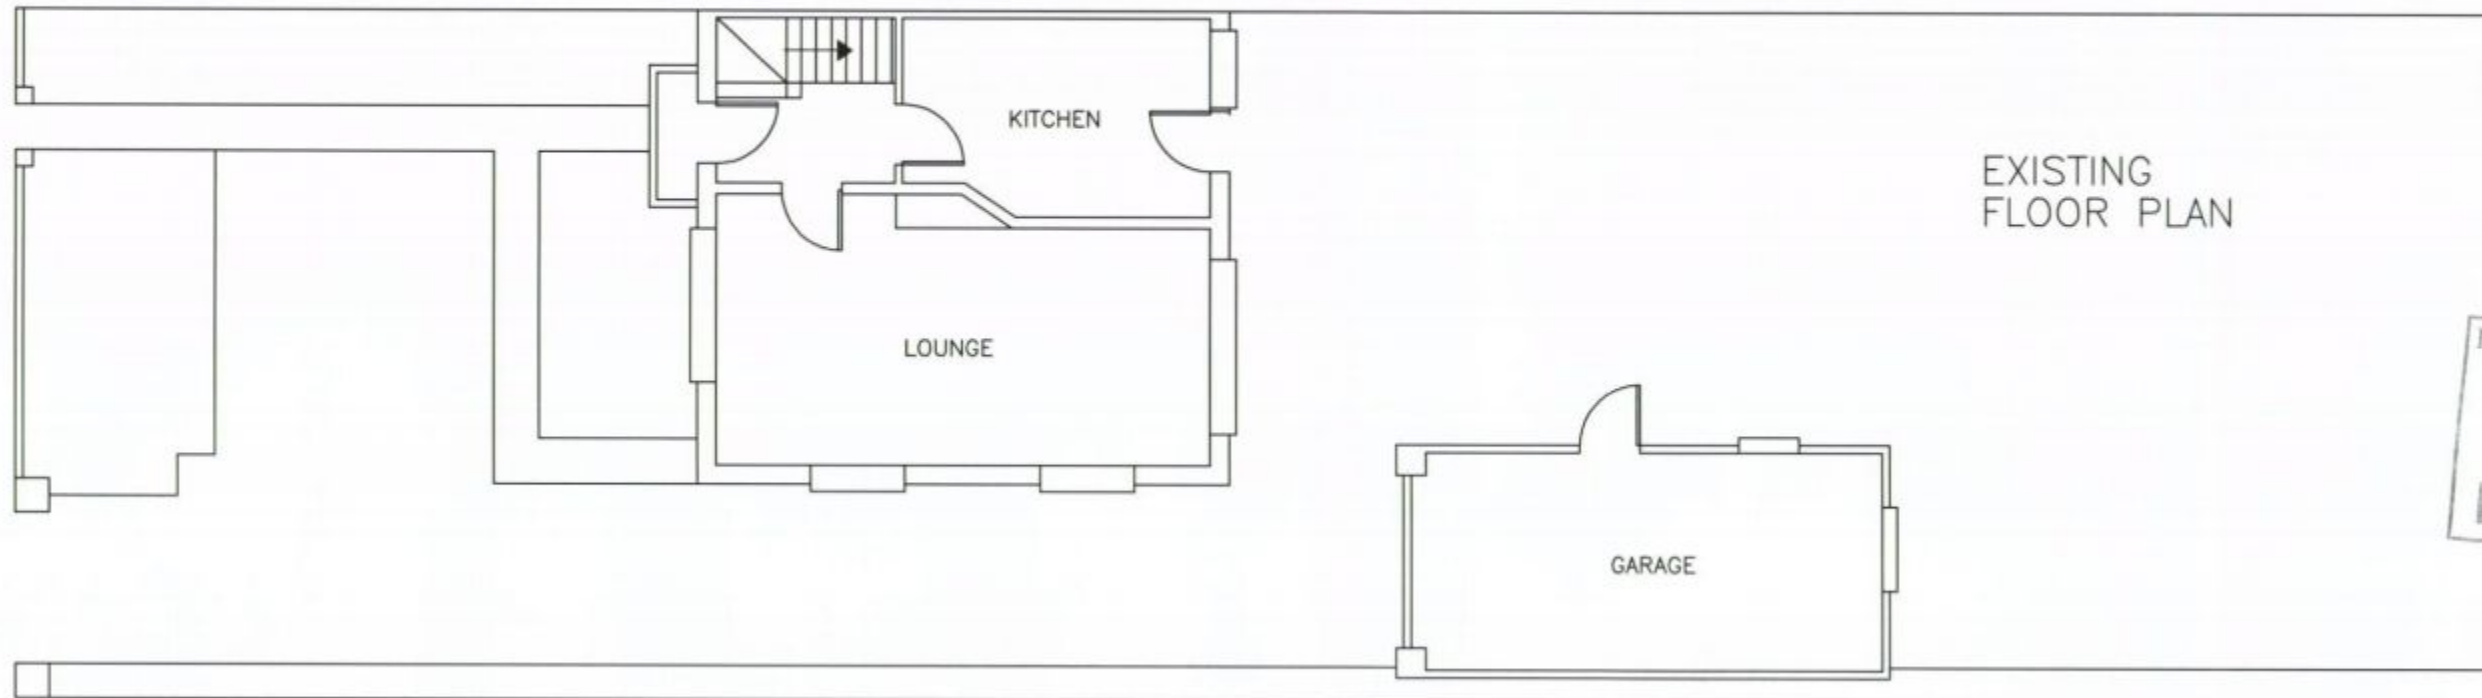

MATERIALS FOR NEW EXTENSION:

ROOF: TILES TO MATCH EXISTING
ELEVATIONS: BRICKS TO MATCH EXISTING
WINDOWS AND DOORS: WHITE, UPVC, DOUBLE GLAZED

DRAWN TO SCALE 1:100

0 1 2 3 4 5 6 7 8 9 10

REV	DATE	UPDATE
A	23/2	SCALE REVISED
B	--	--
C	--	--

STATUS	SIGNED	DATE
INFORMATION		
APPROVAL 1		
APPROVAL 2		
APPROVAL 3		
CONSTRUCTION		
AS BUILT		

T.J.P. DESIGN
8 PARK ROAD SOUTH
HAVANT
HANTS PO9 1HB
Tel/Fax: 02392 472 967
TJPDESIGN@HOTMAIL.COM

SITE
42 PARK LANE
WATERLOOVILLE

ELEMENT:
FLOOR
LAYOUT

CLIENT
IAN DANCEY

11-001-001

REVISION A

DRAWN TJP DATE feb '11

SIZE A3 SCALE 1:100

DO NOT SCALE IF IN DOUBT
CONTACT THE ABOVE OFFICE

SCALE FOR PLANNING PURPOSES