
PERMIT

B.O.H. PERMIT

HAVANT BOROUGH COUNCIL
21 MAY 2010
RECEIVED

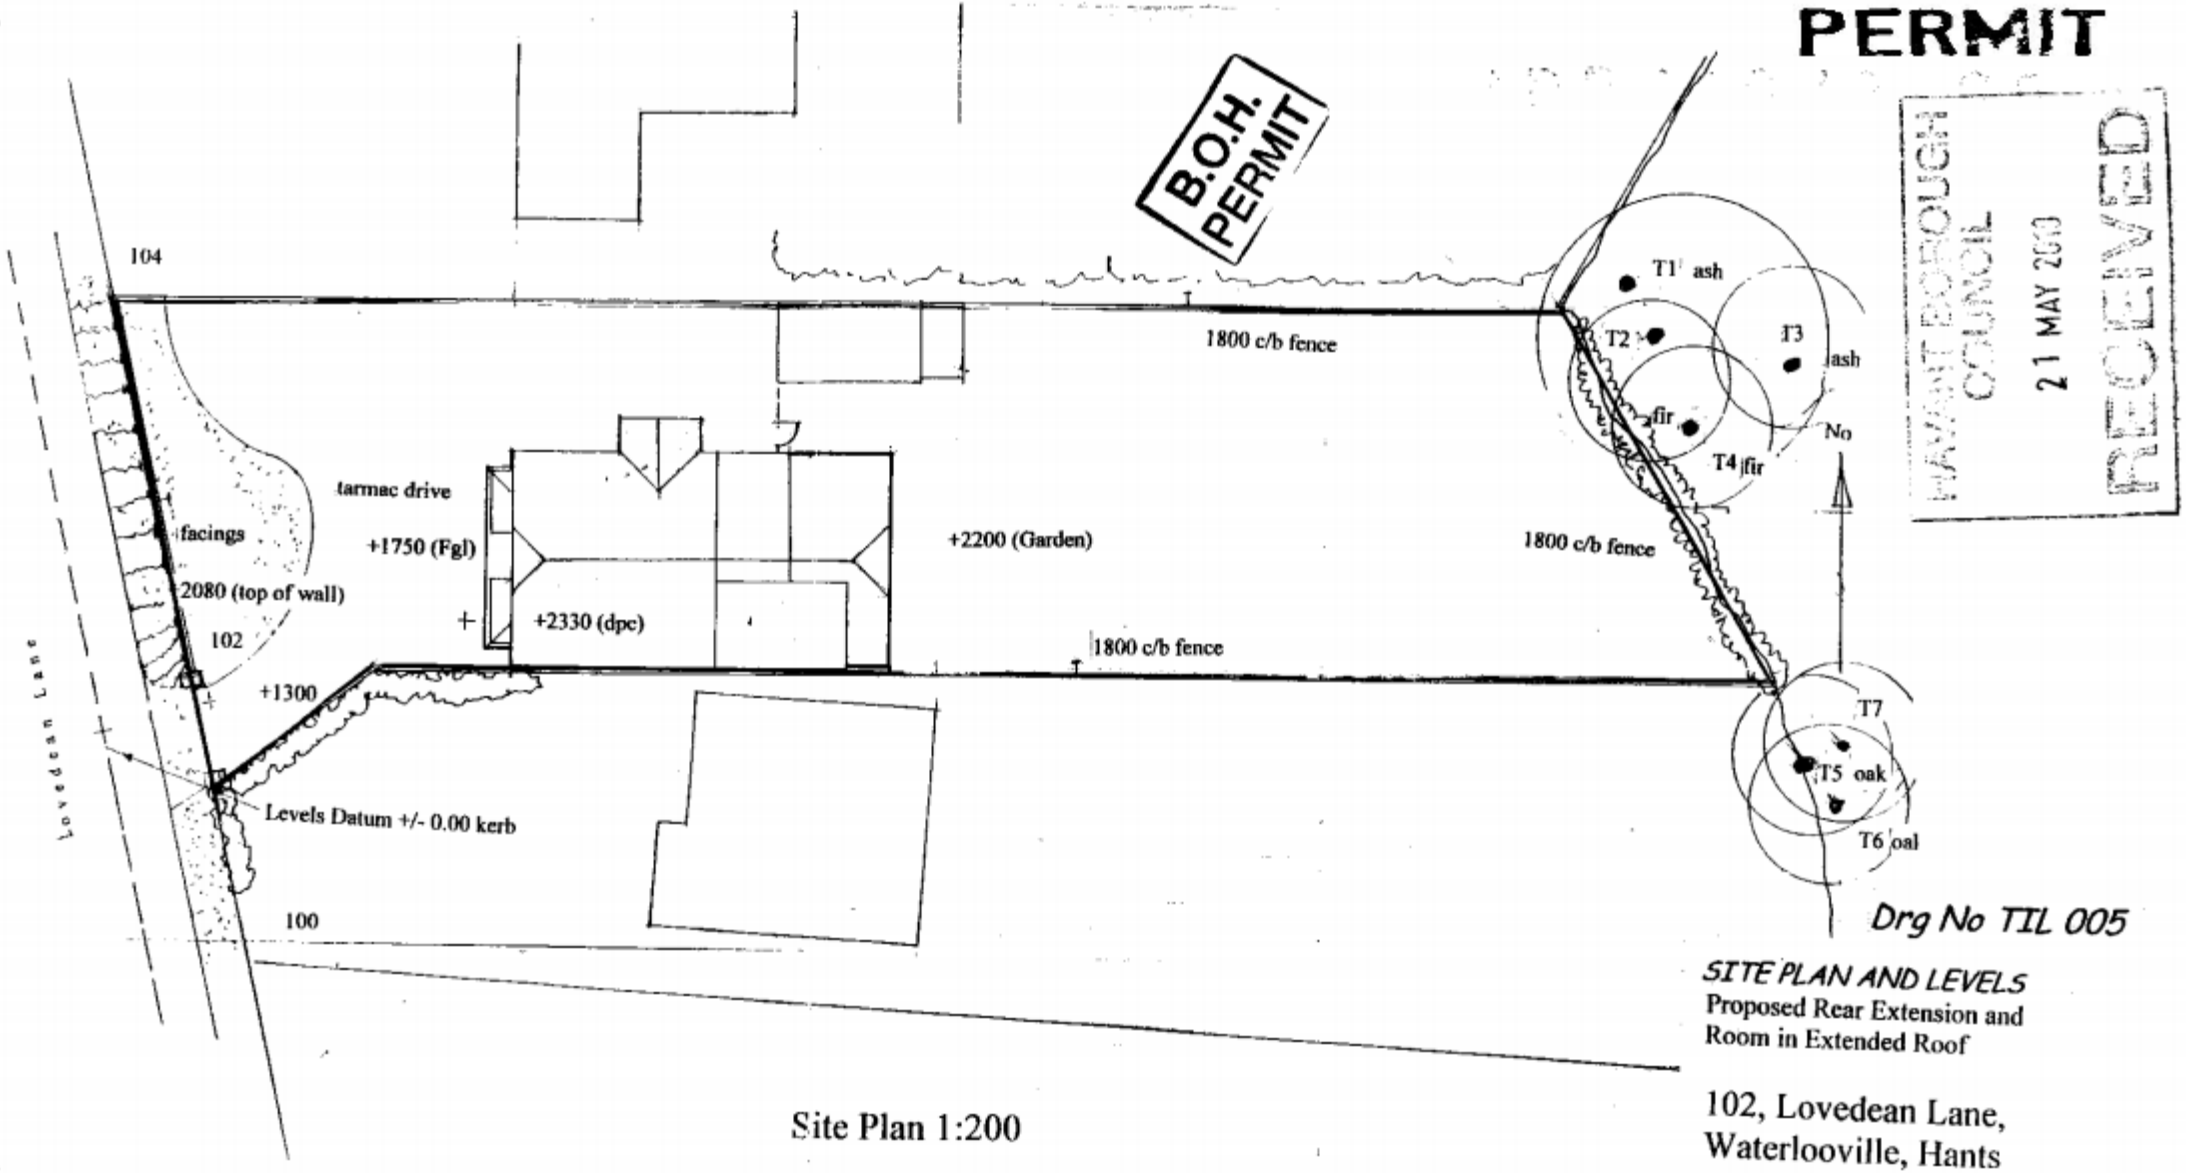

Drg No TIL 005

Site Plan 1:200

Scale 1:200 _____ Metres

SITE PLAN AND LEVELS
Proposed Rear Extension and Room in Extended Roof

102, Lovedean Lane, Waterlooville, Hants

Mr and Mrs Tiller

Scale 1:50 ; 1:100 June , 2009

Anthony Leggett Associates

Architectural Services - Surveyors

82 Battenburg Avenue, Portsmouth, PO2 0SW

tel. 02392 - 693951 leggett.anthony@btinternet.com Mobile: 0796 22 33 894

The CHARTERED INSTITUTE of BUILDING