

PERMIT

Site:

Mr Unsworth
162 Seafront
Hayling Island
PO11 9HP

Details:

Construction of a
Balcony and
Conservatory

Scale:


1:50 @ A3

Date:


August 2010

Drawing 5 of 7:

Details of Balcony
and Conservatory

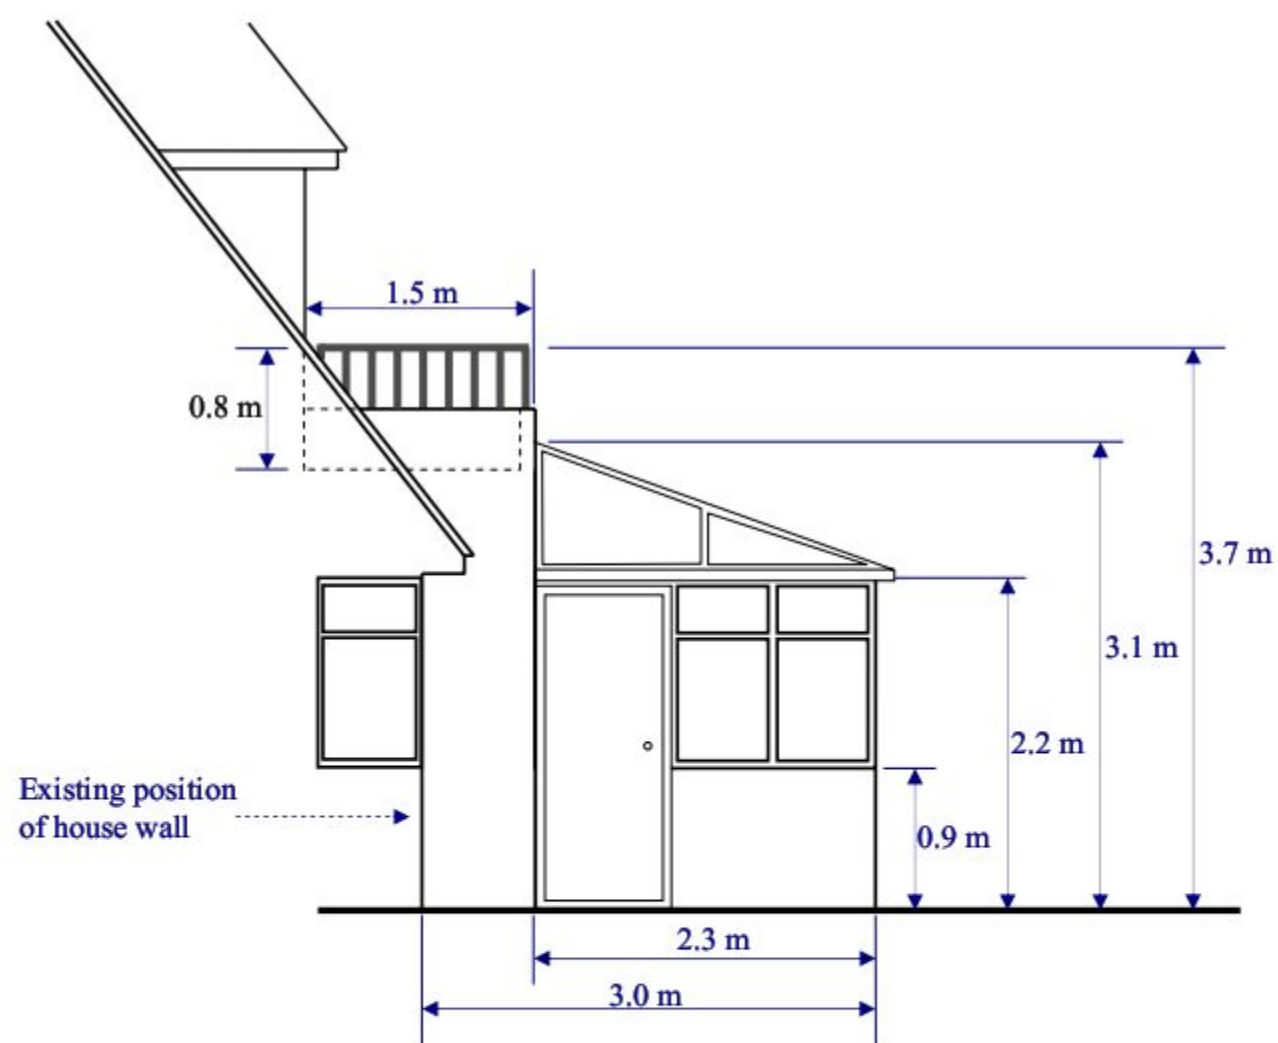

**Conservatory and Balcony
West Elevation**

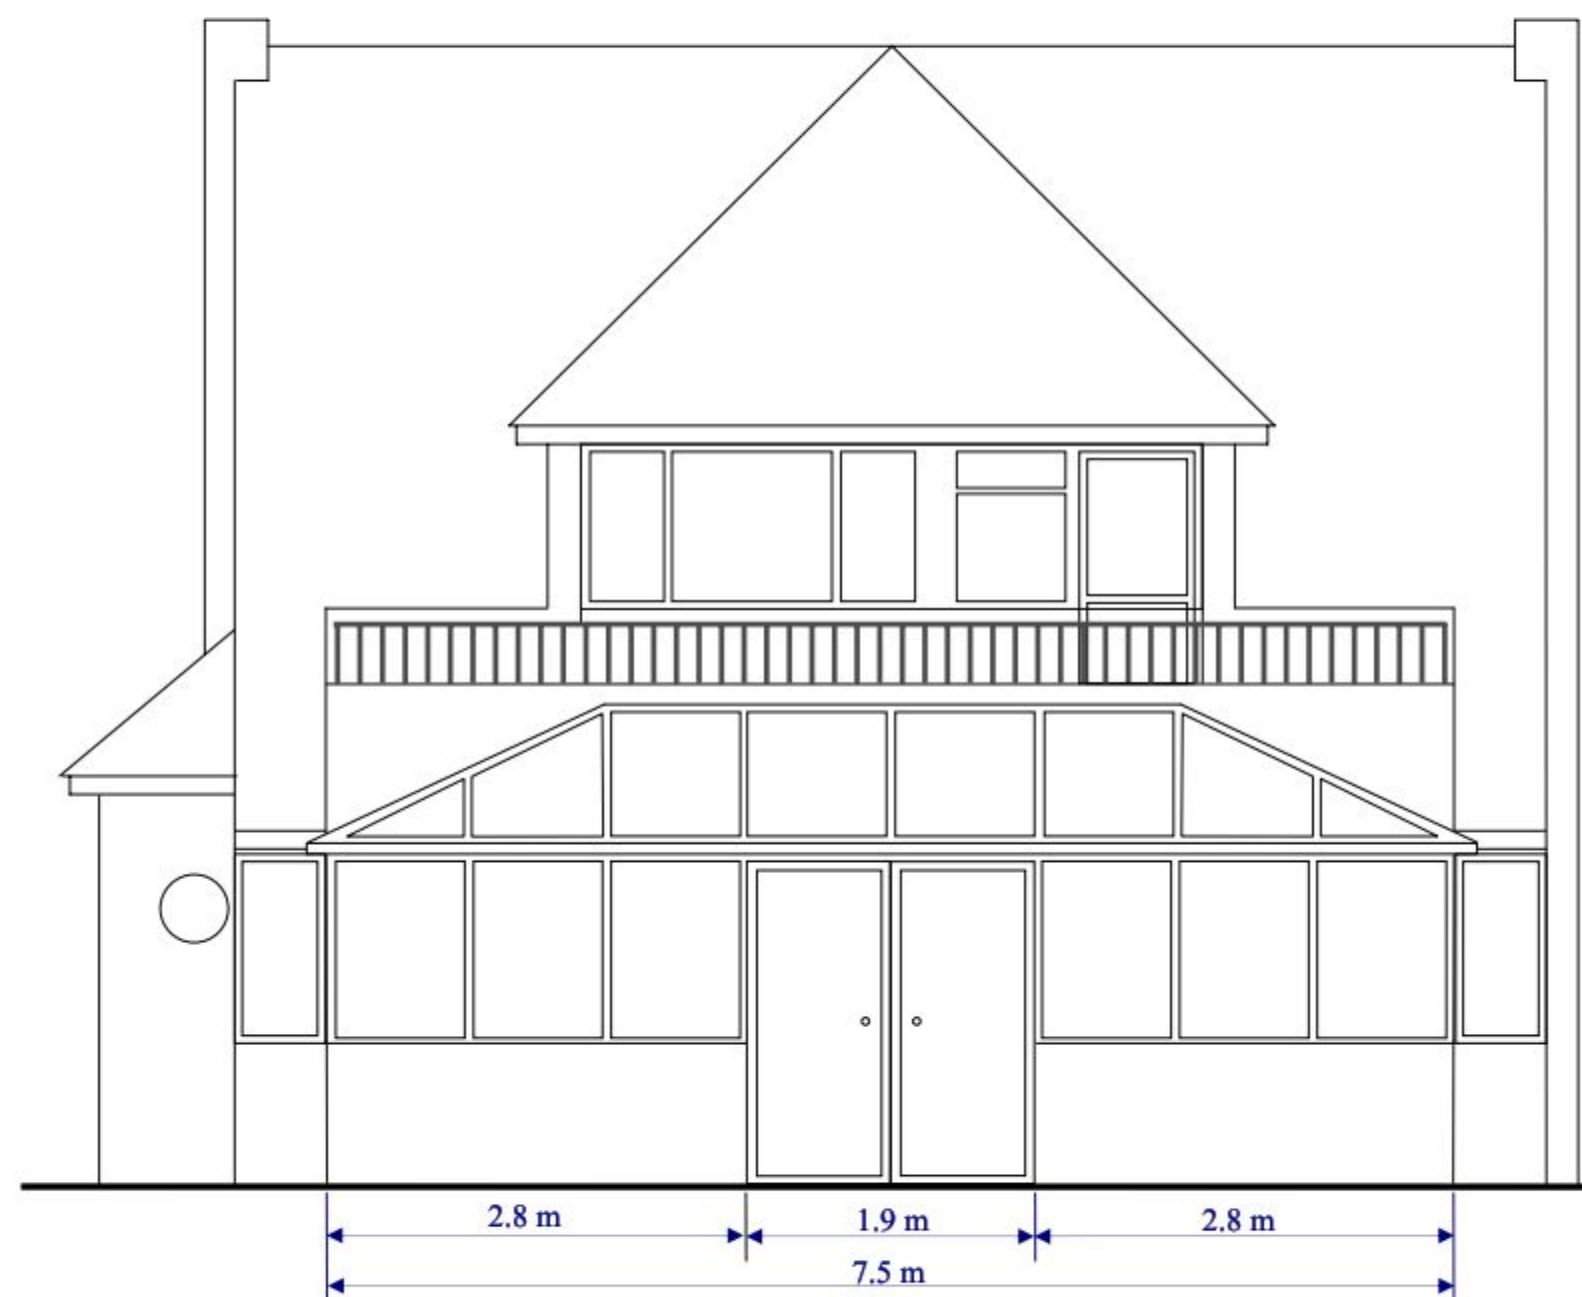

**Conservatory and Balcony
South Elevation**