
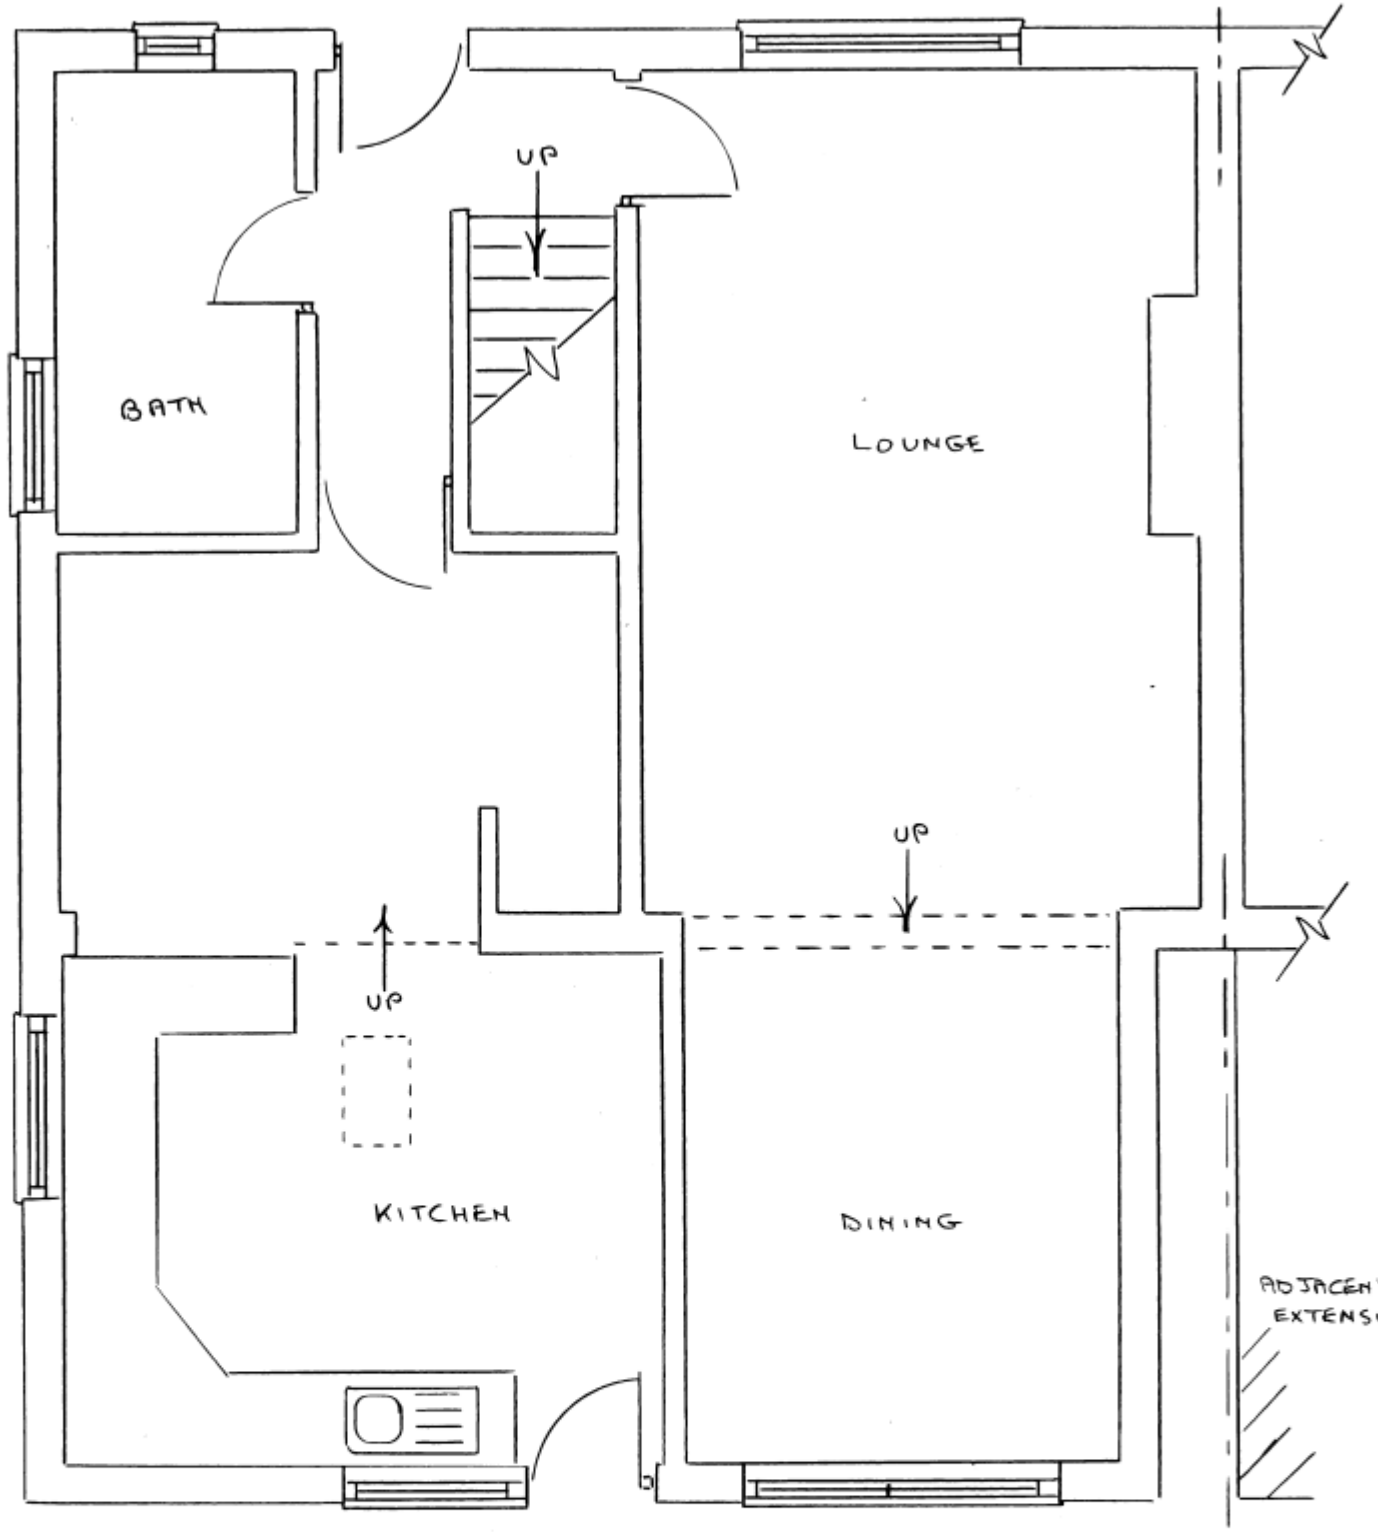


GROUND FLOOR

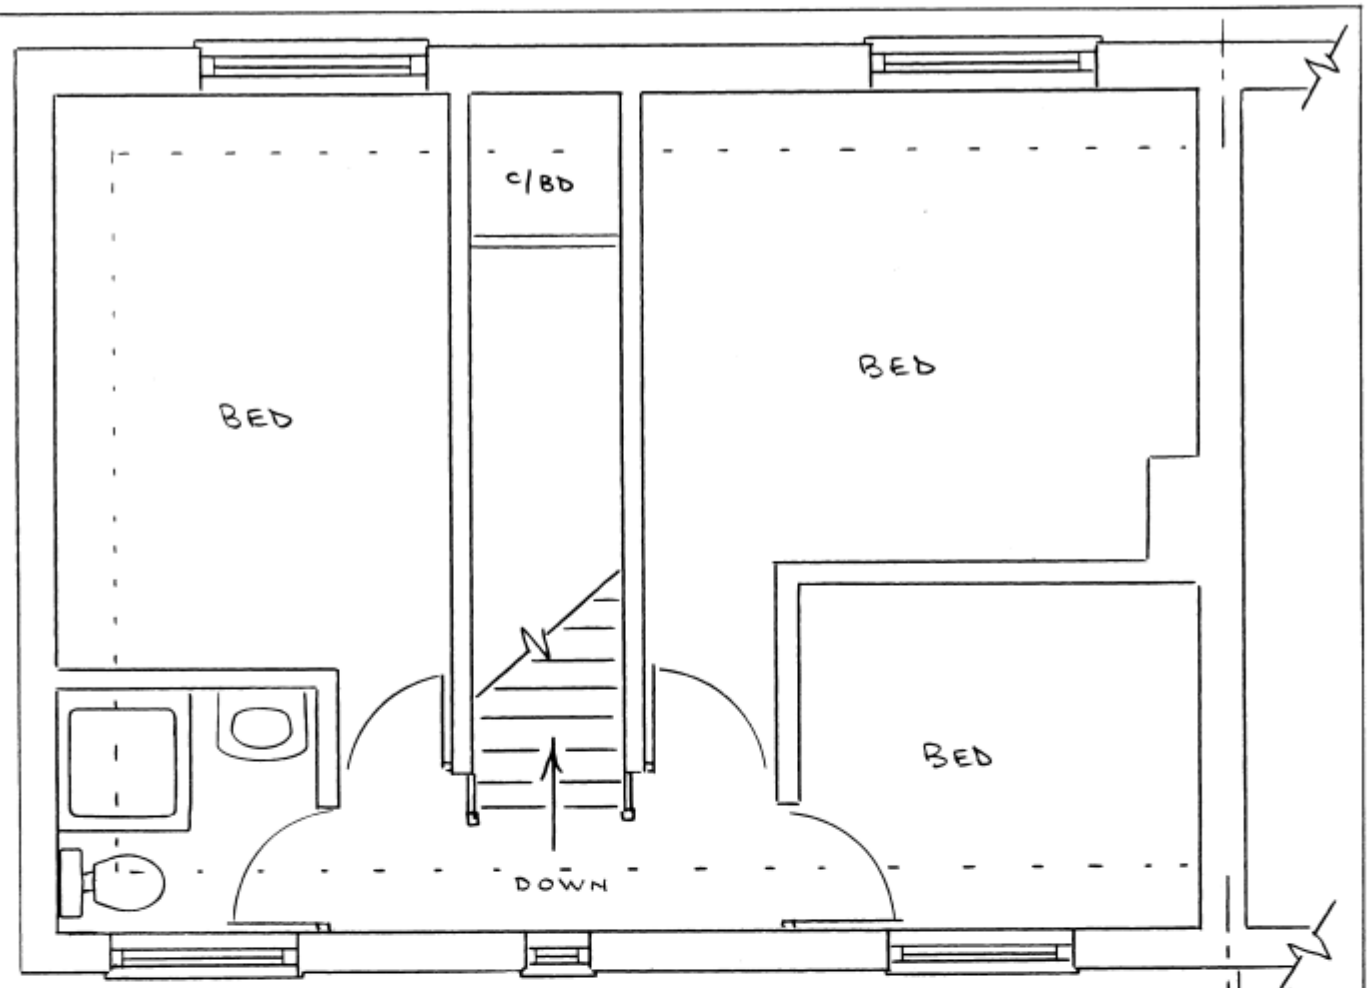

FIRST FLOOR

PERMIT

EXISTING FLOOR PLANS 1:50

ROGER CLARK (ARCHITECTURAL SERVICES)
Tel: 023 9237 3841

PLAN No: 24349 / 1

Drawing : Existing Plans Scale : 1:50

PROPOSED EXTENSION
16 FISHERY LANE
HAYLING ISLAND