


REFUSE

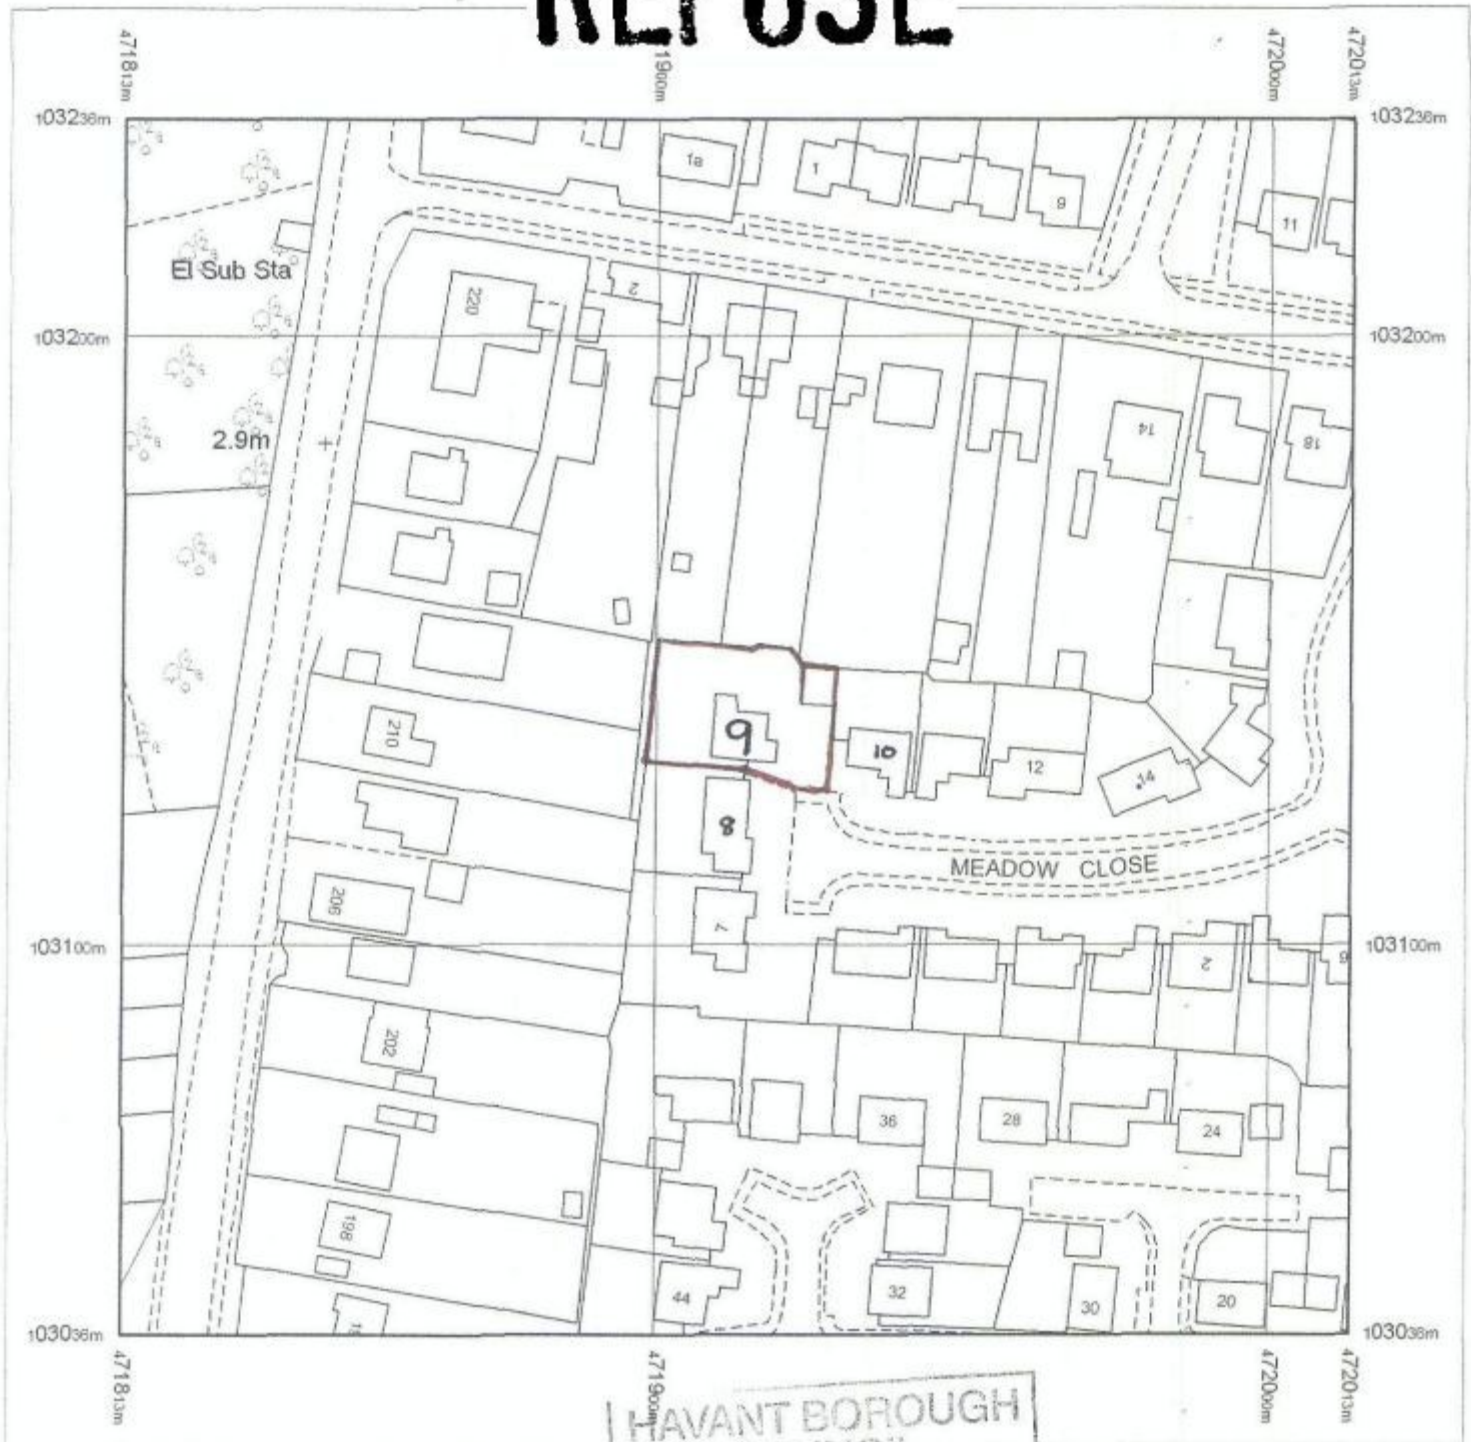

Produced 27.09.2010 from the Ordnance Survey National Geographic Database and incorporating surveyed revision available at this date. © Crown Copyright 2010.

Reproduction in whole or part is prohibited without the prior permission of Ordnance Survey.

Ordnance Survey, the OS Symbol and OS Sitemap are registered trademarks of Ordnance Survey, the national mapping agency of Great Britain.

The representation of a road, track or path is no evidence of a right of way.


The representation of features as lines is no evidence of a property boundary.

Part or all of this OS Sitemap is enlarged from mapping produced at one or more of the following scales: 1:1250, 1:2500, 1:10000.

HAVANT BOROUGH
COUNCIL

29 OCT 2010

RECEIVED

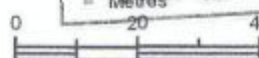

Scale 1:1250

Supplied by: **National Map Centre**
Serial number: 03480200
Centre coordinates: 471913.25 103135.5

Further information can be found on the OS Sitemap Information leaflet or the Ordnance Survey web site:
www.ordnancesurvey.co.uk

9 MEADOW CLOSE

HATLING ISLAND

HAMPSHIRE

PO11 0PW