


AREA = 753 sq. metres
(0.19 Acres)

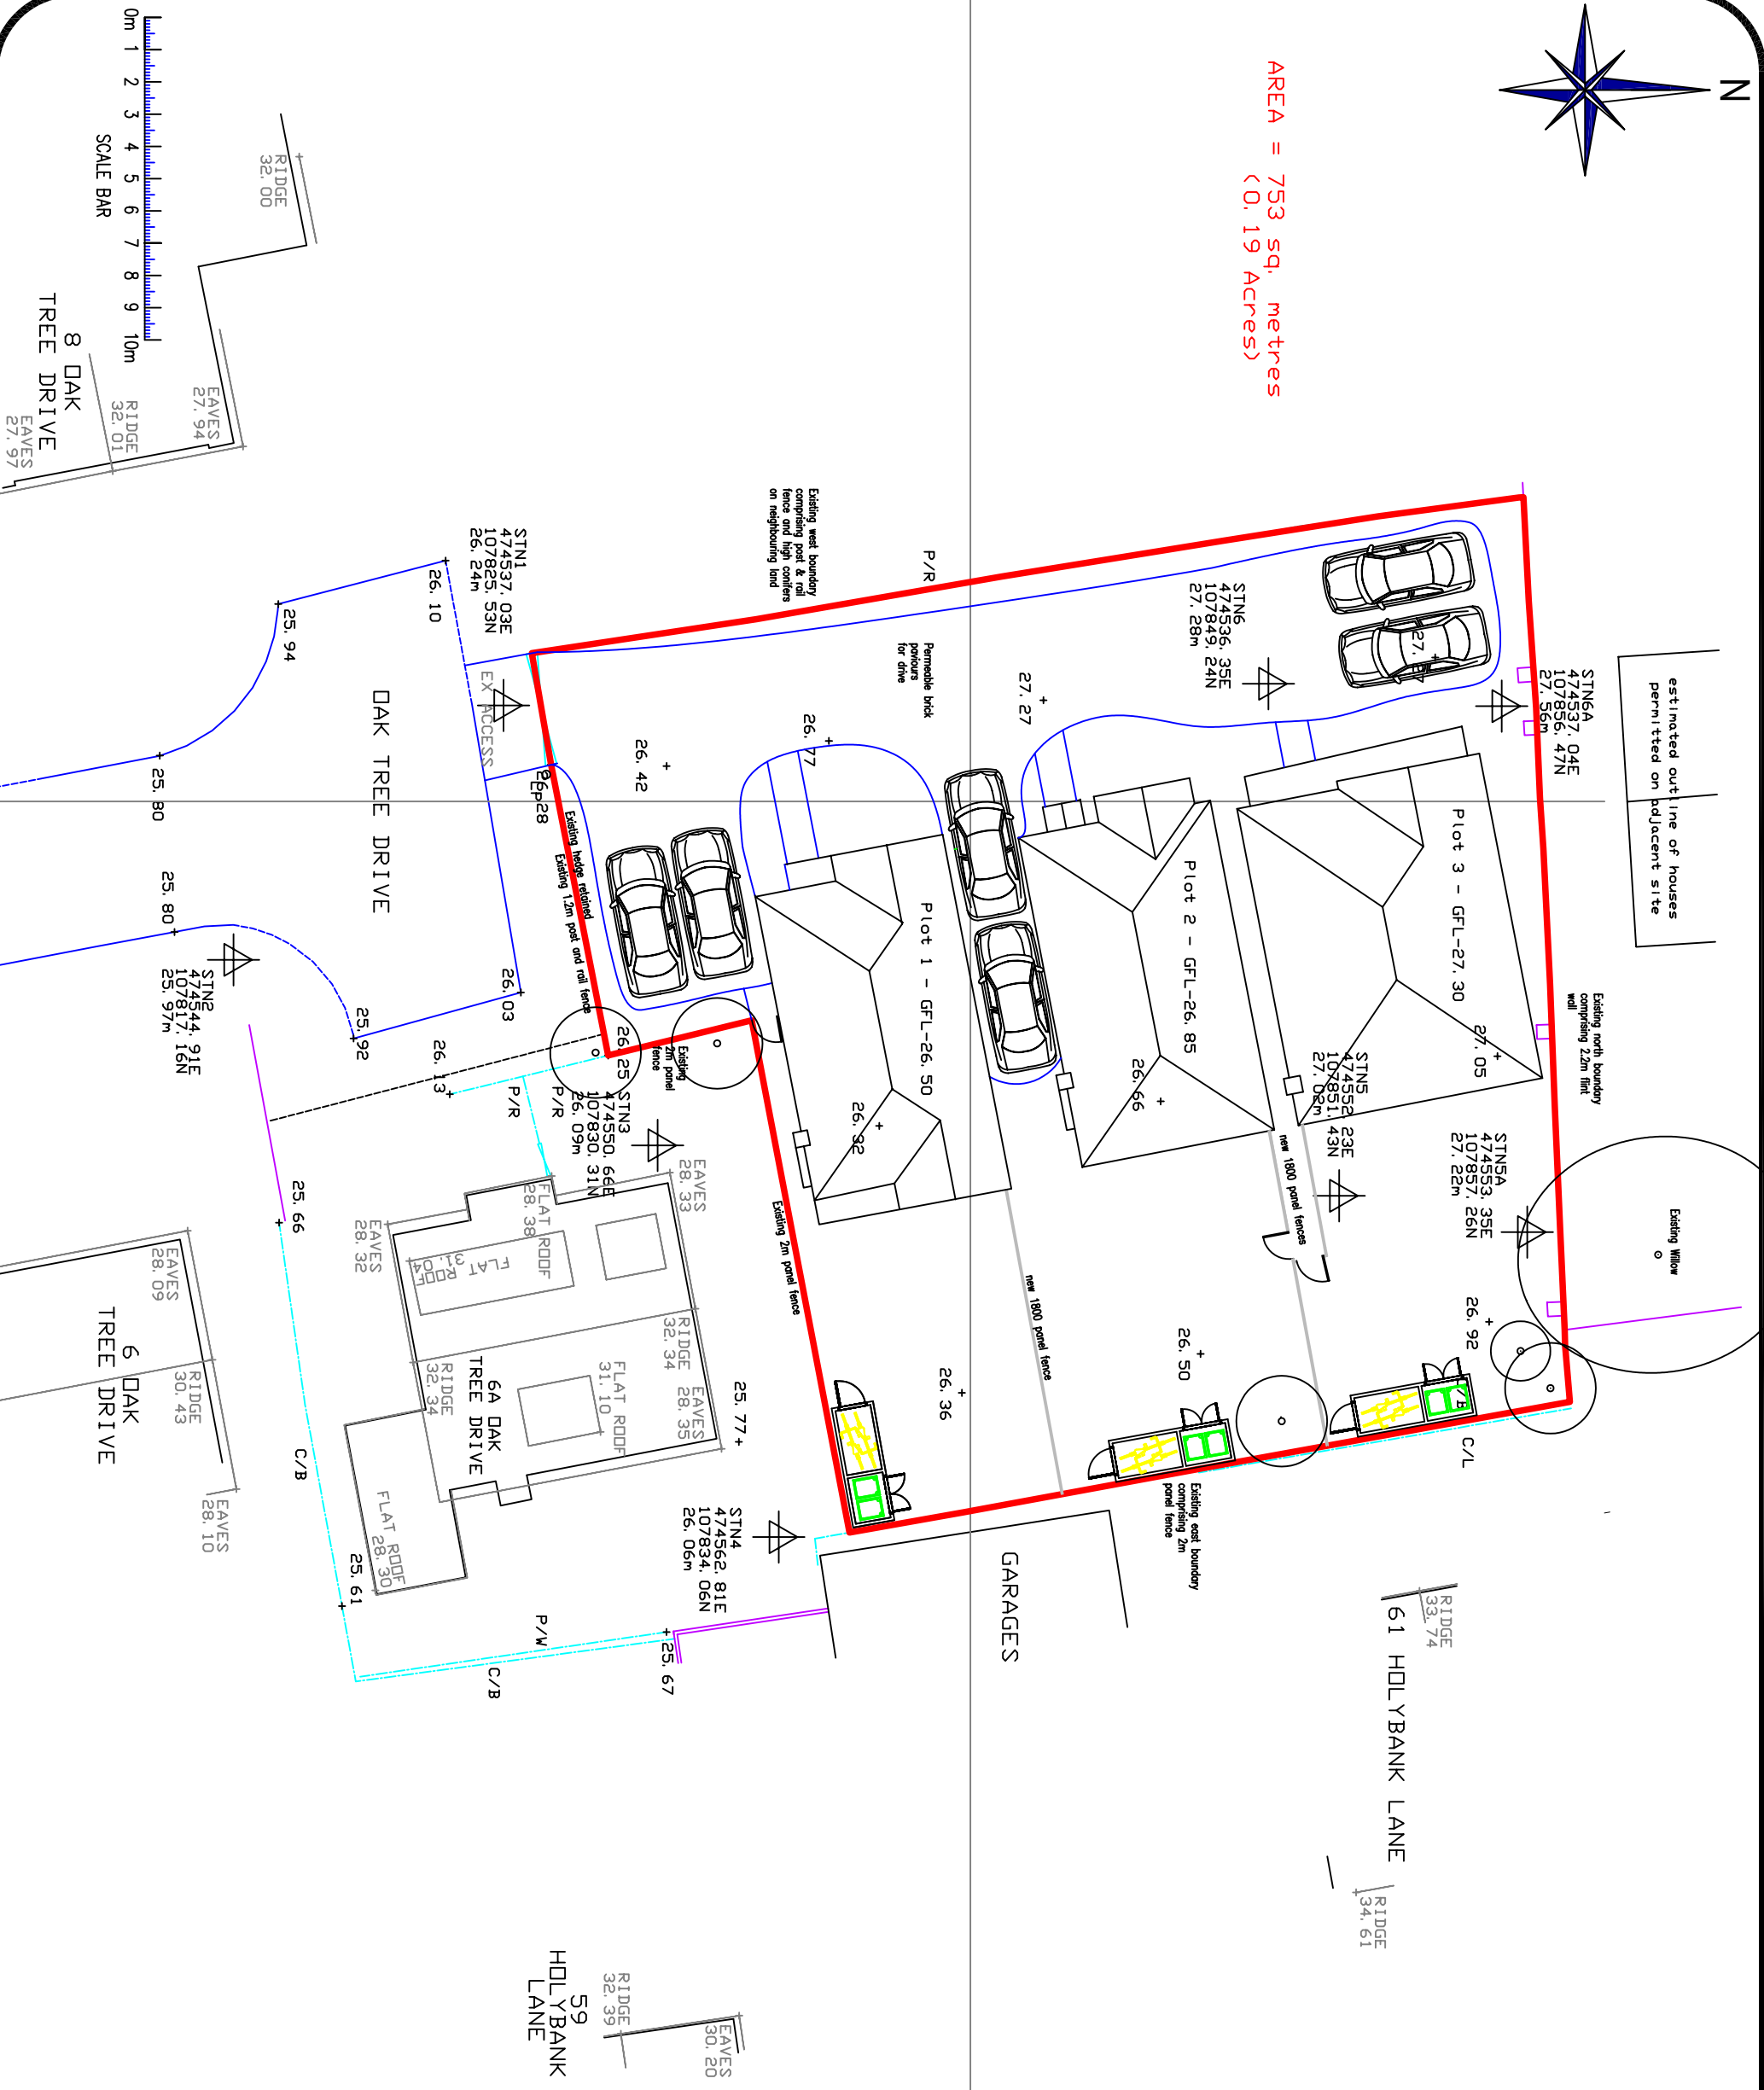

General Notes

No.	Revision/Issue	Date

Firm Name and Address
STEPHEN JUPP MRTPI
CHARTERED TOWN PLANNER
348 CHICHESTER ROAD
BOGNOR REGIS
PO21 5BX
T: 01243 822113
E: steve@planning-solutions.co.uk

Project Name and Address
Landscaping
3no Detached Houses
6a Oak Tree Drive
EMSWORTH

Project OTH/6/12
Date 23.07.2012
Scale 1:200 @ A3
Sheet 9