



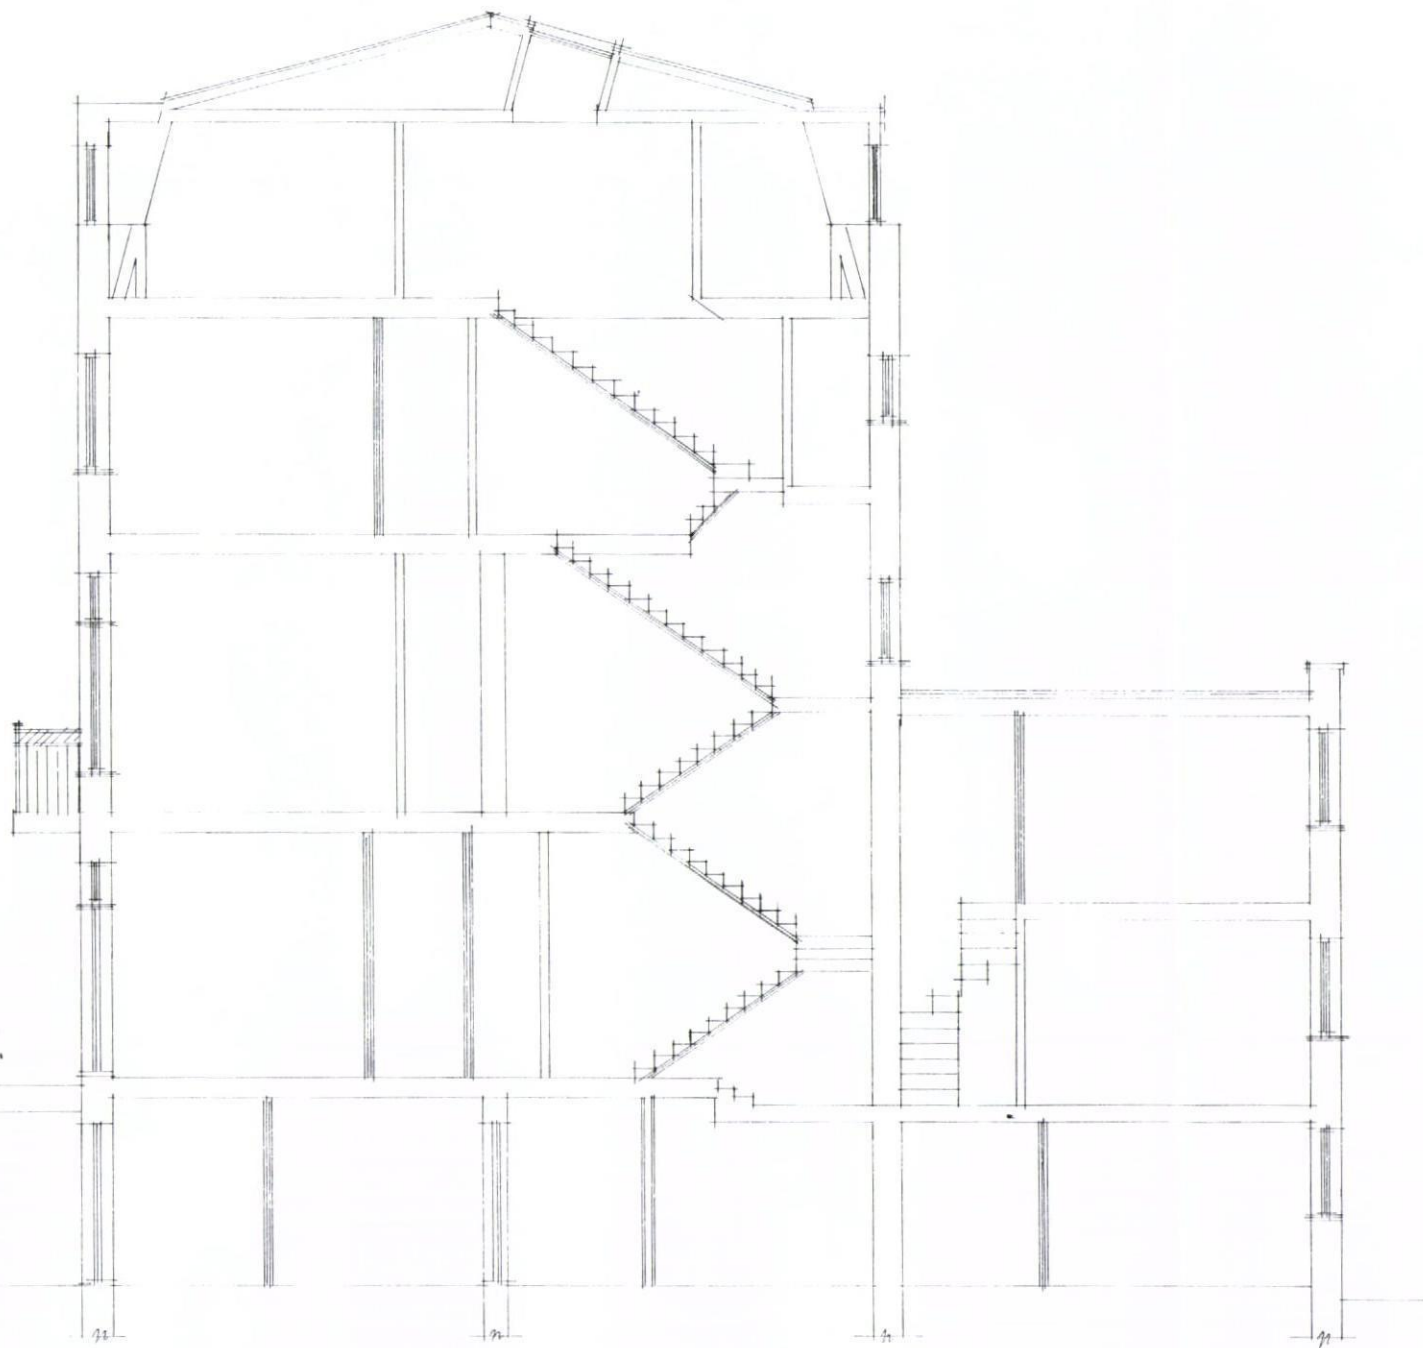

proposed section.

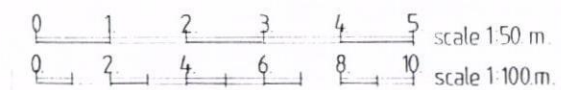

Revision	
Date	Revision
A	

© copyright

THORNS-YOUNG
ARCHITECTURAL

THORNS-YOUNG LTD.
232 London Road, North End, Portsmouth, PO2 9PD
Tel: (023) 9267 2883 Fax: (023) 9266 3437

Client
mr b laly

Job Title
39 sea front
hayling island

Drawing Title
section

Scale 1:50 : at A1

Date sept '2011 Drawn by sa

Org. No. 4127-11-5. Rev.