


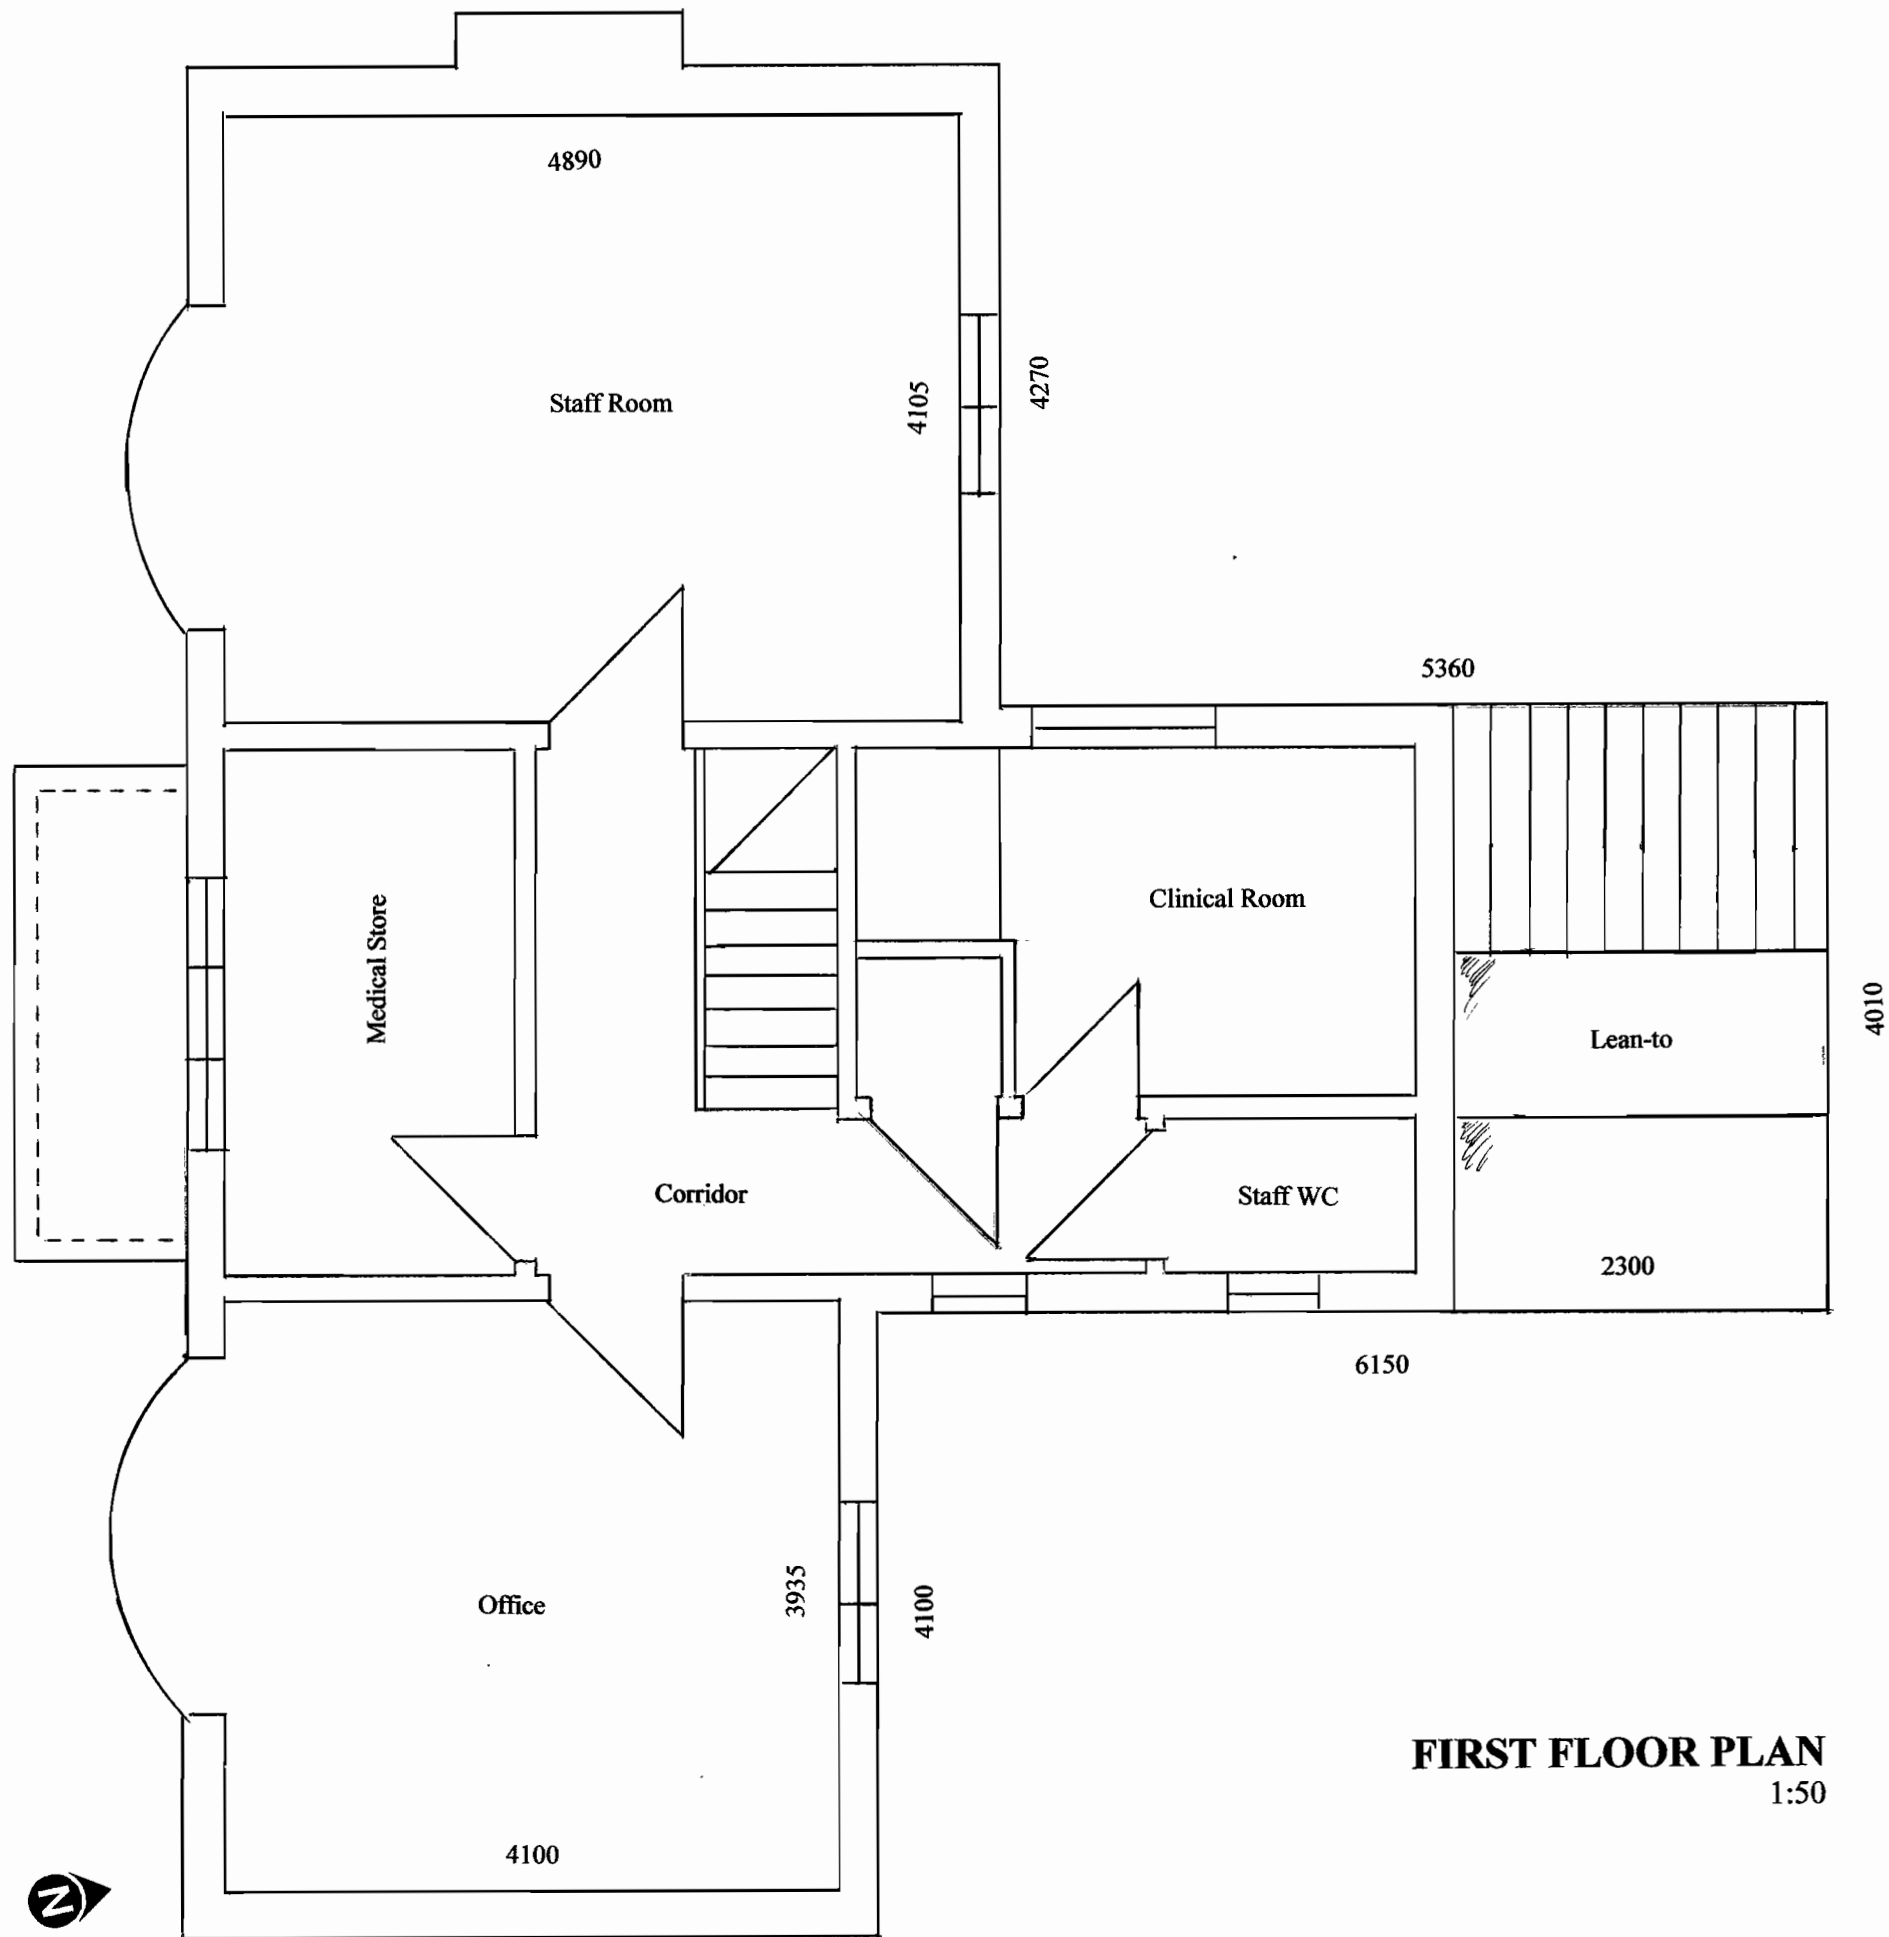

FIRST FLOOR PLAN
1:50

Notes:

DO NOT SCALE
except for planning purposes

Rev.	Date	Description	
Project	PARKWAY DENTAL CARE		
Title	Existing First Floor Plan		
Scale	1:50 @ A3	Job No	210.01
Drawn	RJR	Dwg	P.009
Date	03.01.13	Rev	
THE CONSTRUCTION MANAGEMENT CO. Stoney Brook Farm, Eastergate Lane, Walberton, West Sussex, BN18 0BA Tel/Fax: 01243 - 544 244 E-mail: info@cmc-1.co.uk			