



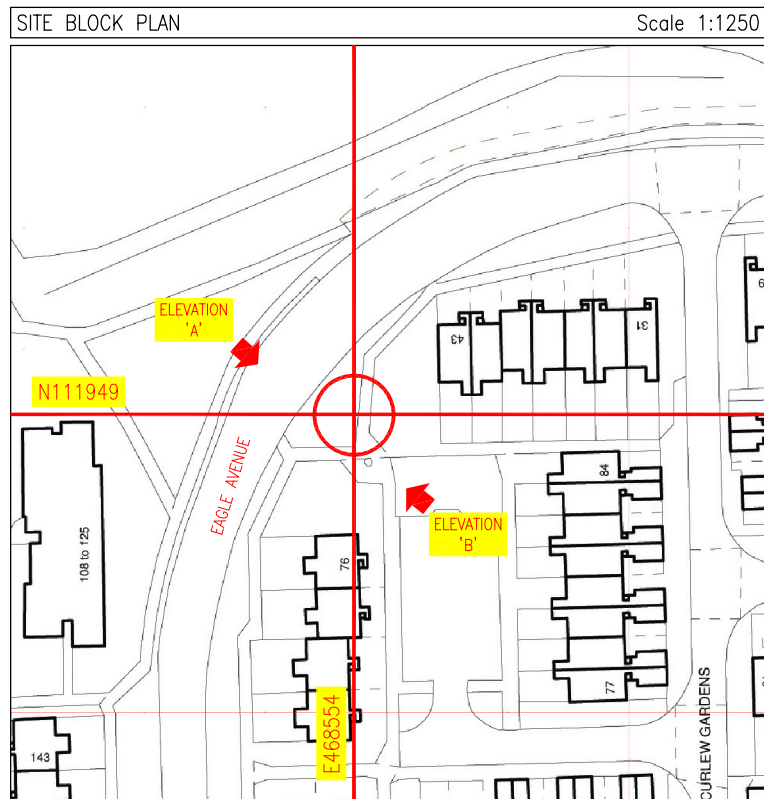

SITE BLOCK PLAN - Digital Mapping
Solutions from Promap.
© Crown Copyright 2012. All rights reserved
Serial number 100020449

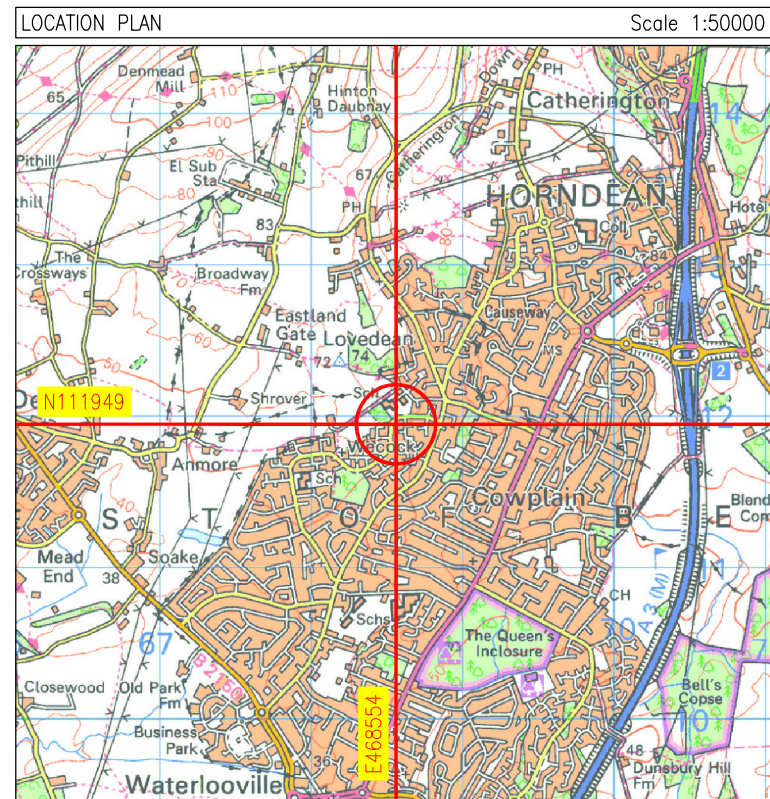

Digital Mapping Solutions from Dotted eyes
© Crown Copyright 2012
All rights reserved Licence number 100019918

LEAVE THE A3(M) AT JUNCTION 3 AND HEAD WEST TOWARDS COWPLAIN. AT THE ROUNDABOUT TAKE THE FIRST EXIT CONTINUING ON THE B2149, AT THE TRAFFIC LIGHTS TURN LEFT ONTO THE A3 (PORTSMOUTH ROAD). AFTER APPROXIMATELY HALF A MILE, TURN RIGHT ONTO LOVEDEAN LANE AND THEN TAKE THE SECOND LEFT ONTO MILTON ROAD. AT THE MINI ROUNDABOUT TURN RIGHT ONTO EAGLE AVENUE AND THE SITE LOCATION IS AT THE TOP OF THE HILL ON THE BEND ON THE LEFT HAND SIDE OF THE ROAD.

ELEVATION A PHOTOGRAPH



PROPOSED SITE LOCATION

ELEVATION B PHOTOGRAPH



PROPOSED SITE LOCATION

PLANNING ISSUE

COLOUR CHART (represents proposed work and not the actual colour of EEL equipment)

Black	Text and existing buildings, structures, masts trees, EEL and other Operators equipment
Green	Proposed EEL installation
Blue	Access route
Yellow	Proposed cable routes
Red	Proposed site demise

SITE ADDRESS
GRASS VERGE ON EAGLE AVENUE, WATERLOOVILLE. PO8 9UB



Harlequin Group
Innovation Centre, Maidstone Road,
Chatham, Kent, ME5 9FD

Tel 01634 683 635
Fax 01634 661 550

ICNIRP DETAILS

ACCESS CLASSIFICATION	PUBLIC
DESIGN CLASSIFICATION	PUBLIC

NOTES:

1) SINGLE OPERATOR SITE (E.E.L ONLY) - SITE COMPLIANT TO 12TRX VALUES

DOES THIS SITE DESIGN CONFIRM TO THE FOLLOWING EEL DOCUMENTS :
PLAN 168 Ver 6.2 & SPEC 253 Ver 7.4

YES	NO
X	.

IF NO DETAIL THE EXCEPTIONS BELOW :

- 1.
- 2.
- 3.

CROWN COPYRIGHT RESERVED.
MAPS REPRODUCED WITH THE PERMISSION OF THE CONTROLLER OF HM'S STATIONERY OFFICE.

LOCATION PLAN - Digital Mapping Solutions from Dotted eyes.
© Crown Copyright 2012. All rights reserved Licence number 100019918
SITE BLOCK PLAN - Digital Mapping Solutions from Promap.
© Crown Copyright 2012. All rights reserved Serial number 100020449

A	FIRST ISSUE	RA	04.09.12		
REV	DESCRIPTION	BY	DATE		

SCALE AS SHOWN WHEN PRINTED AT A3	DRAWN RA DATE 23.08.12	CHECKED BA DATE 03.09.12	APPROVED IMC DATE 04.09.12
--------------------------------------	------------------------------	--------------------------------	----------------------------------

ALL DIMENSIONS IN mm UNLESS OTHERWISE STATED.
THIS DRAWING TO BE READ IN CONJUNCTION WITH OTHER RELEVANT DRAWINGS.

TITLE

COWPLAIN
EAGLE AVENUE SF
BTS

SITE LOCATION DRAWING

THIRD PARTY REF.

HD102-20598

SITE CODE

HAM0535

OPT LETTER

A

DRG TYPE

GA

DRG No

02

REV

A



ALL SCALES AS SHOWN WHEN PRINTED AT A3

10cm
9cm
8cm
7cm
6cm
5cm
4cm
3cm
2cm
1cm
0cm

ALL SCALES AS SHOWN WHEN PRINTED AT A3