



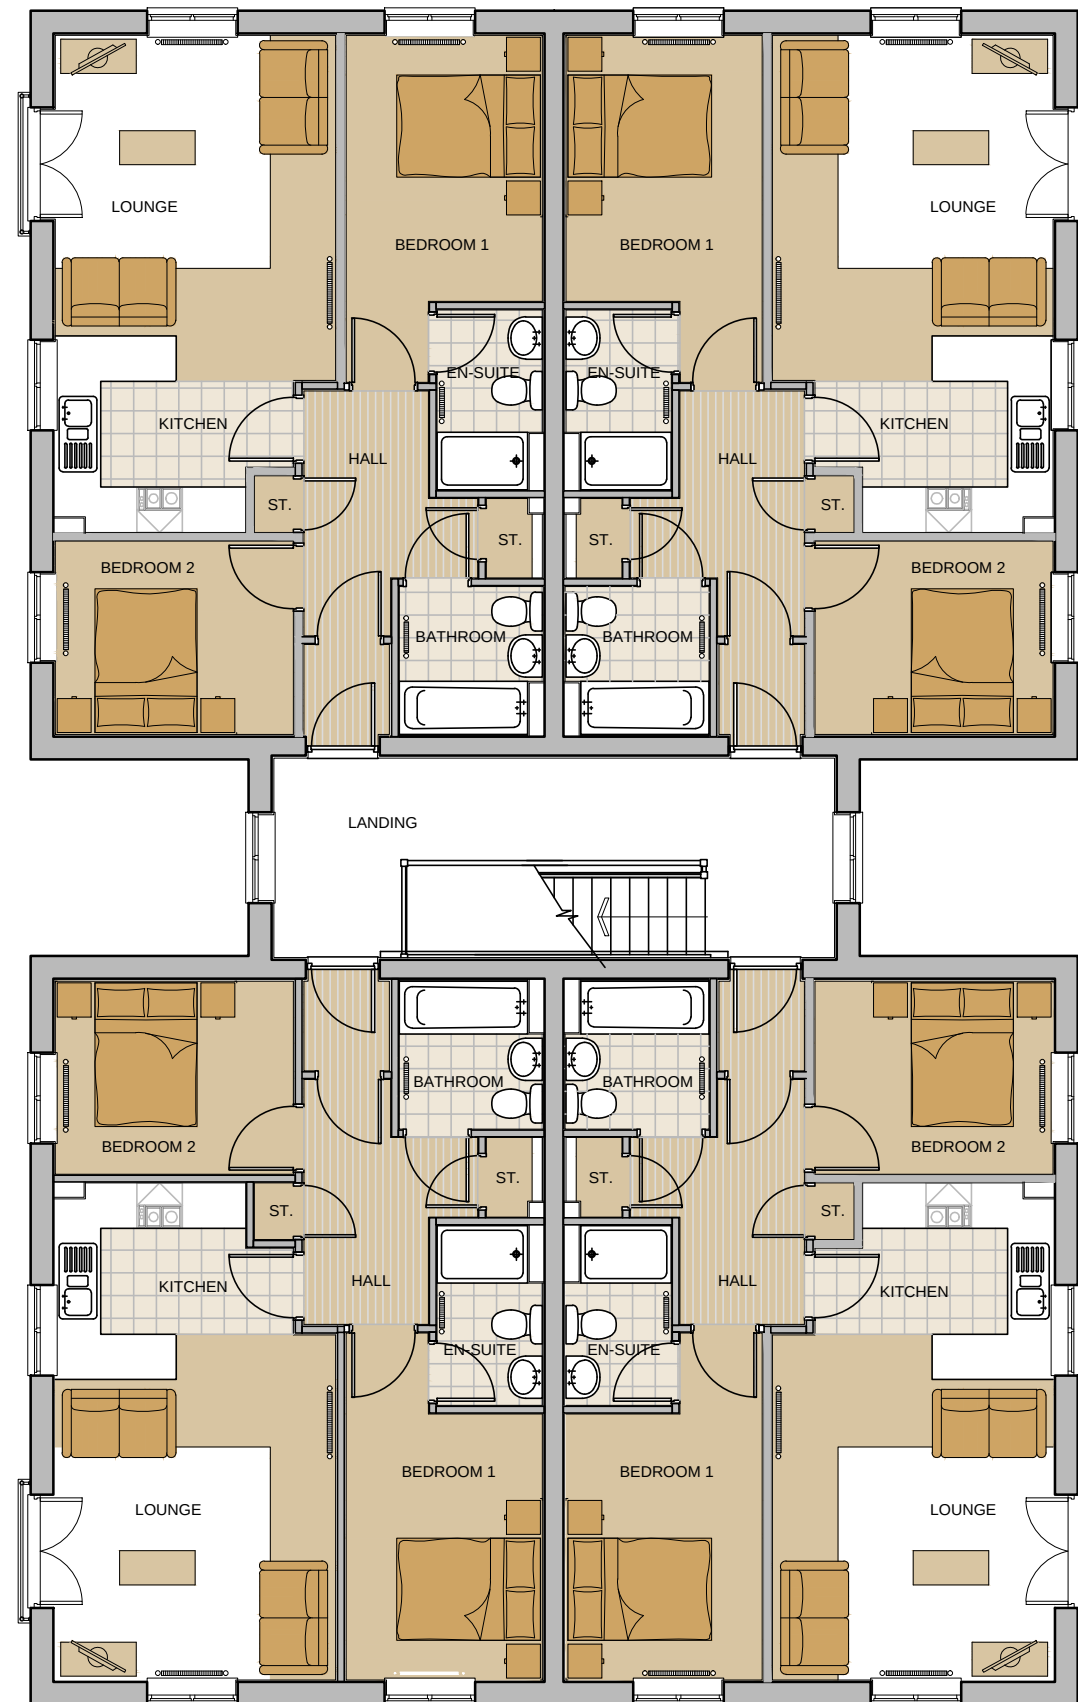

SECOND FLOOR

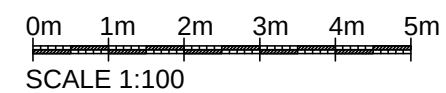

House Type G

BLOOR HOMES[®]
this drawing is copyright.

New Lane
Havant

Jan 2012
1:100 @ A3

Plot 12-23 GA Plans Second

NLH/P12-23/02