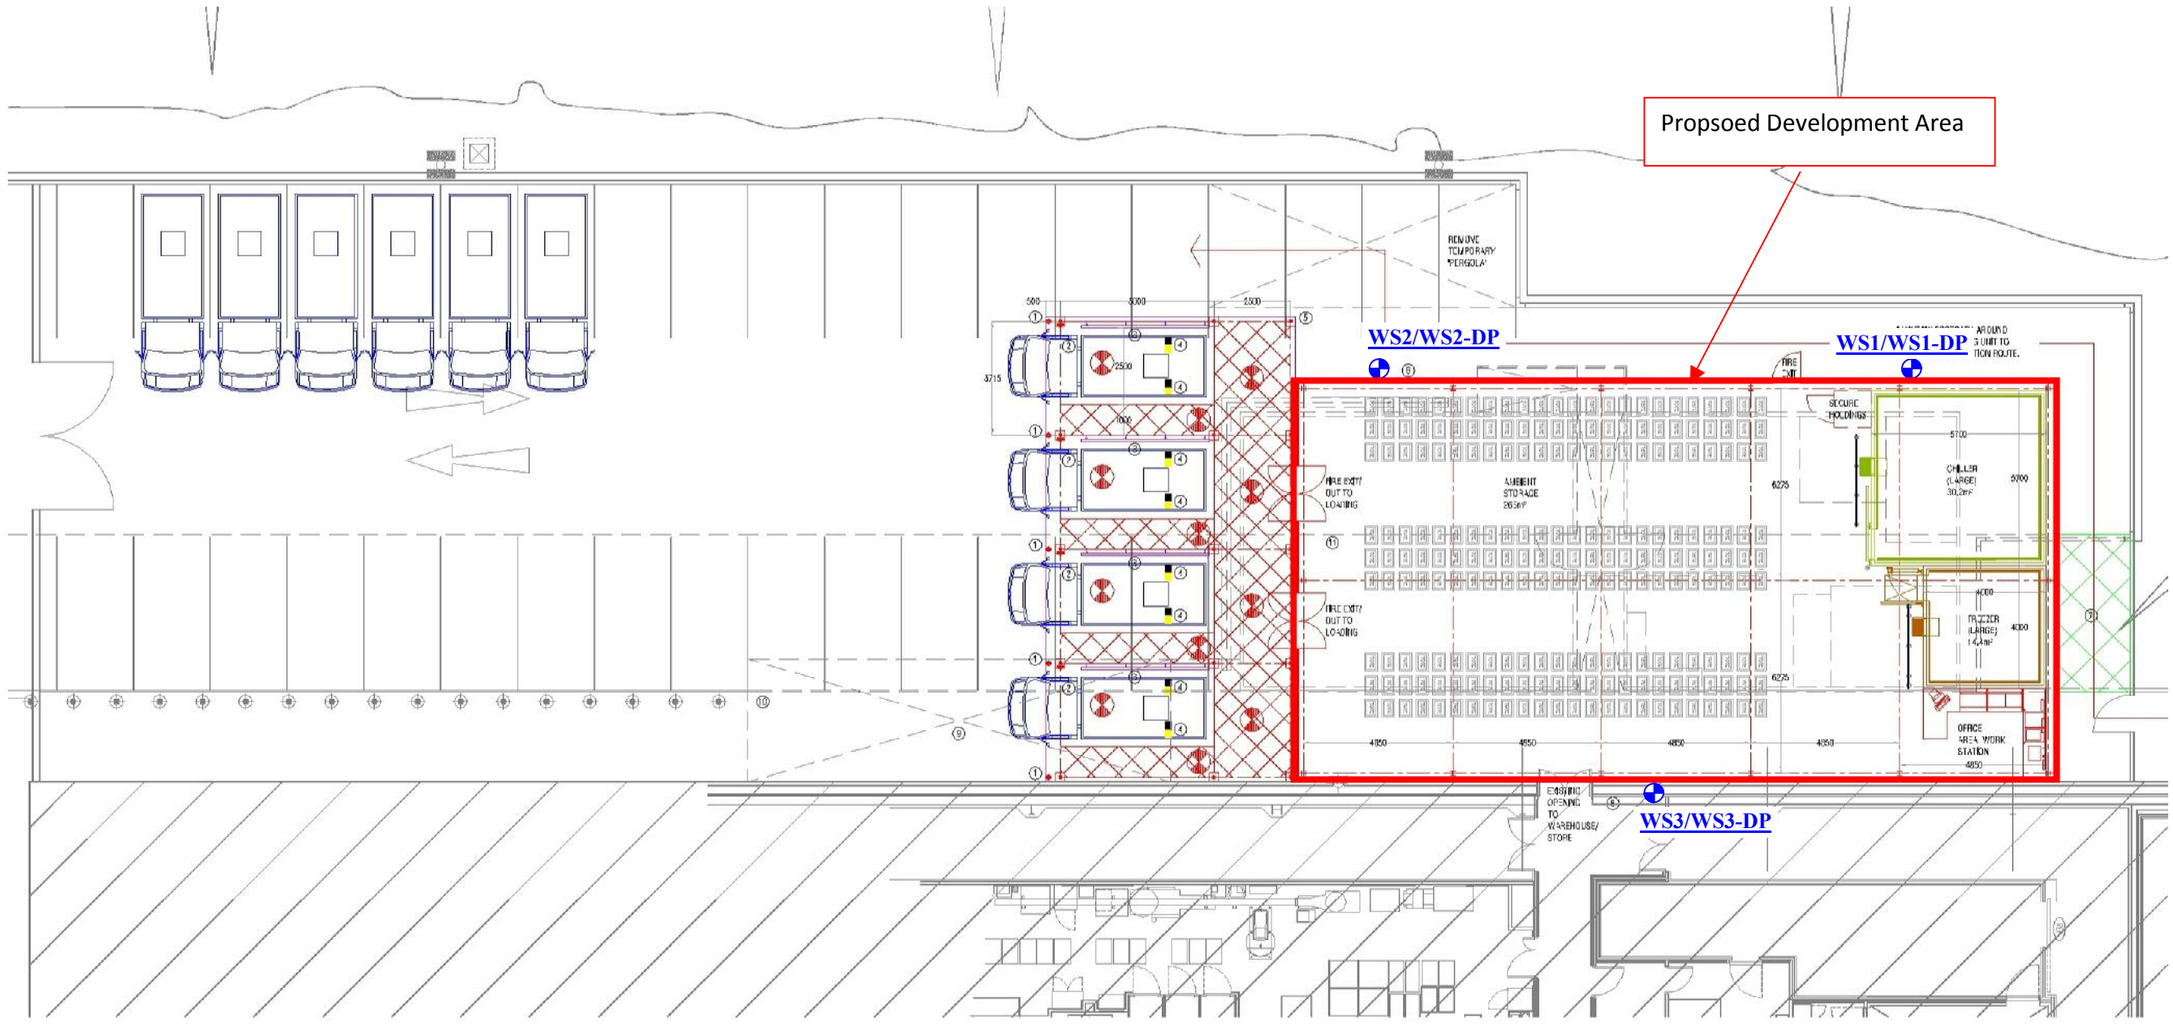

DTS RAEBURN
GEOTECHNICAL & ENVIRONMENTAL ENGINEERING
Moor Lane, Witton, Birmingham B6 7HG
Telephone: +44(0)121 344 5885 Facsimile: +44(0)121 344 5888

FIGURE 5
Proposed Development Plan
Scale: 1:200@A3

E12357/1: ASDA Havant
Prepared for: ASDA Stores Limited