



PLANNING


NB: All landscaping is shown indicatively, please consult the landscape architect's drawings for full design and spec

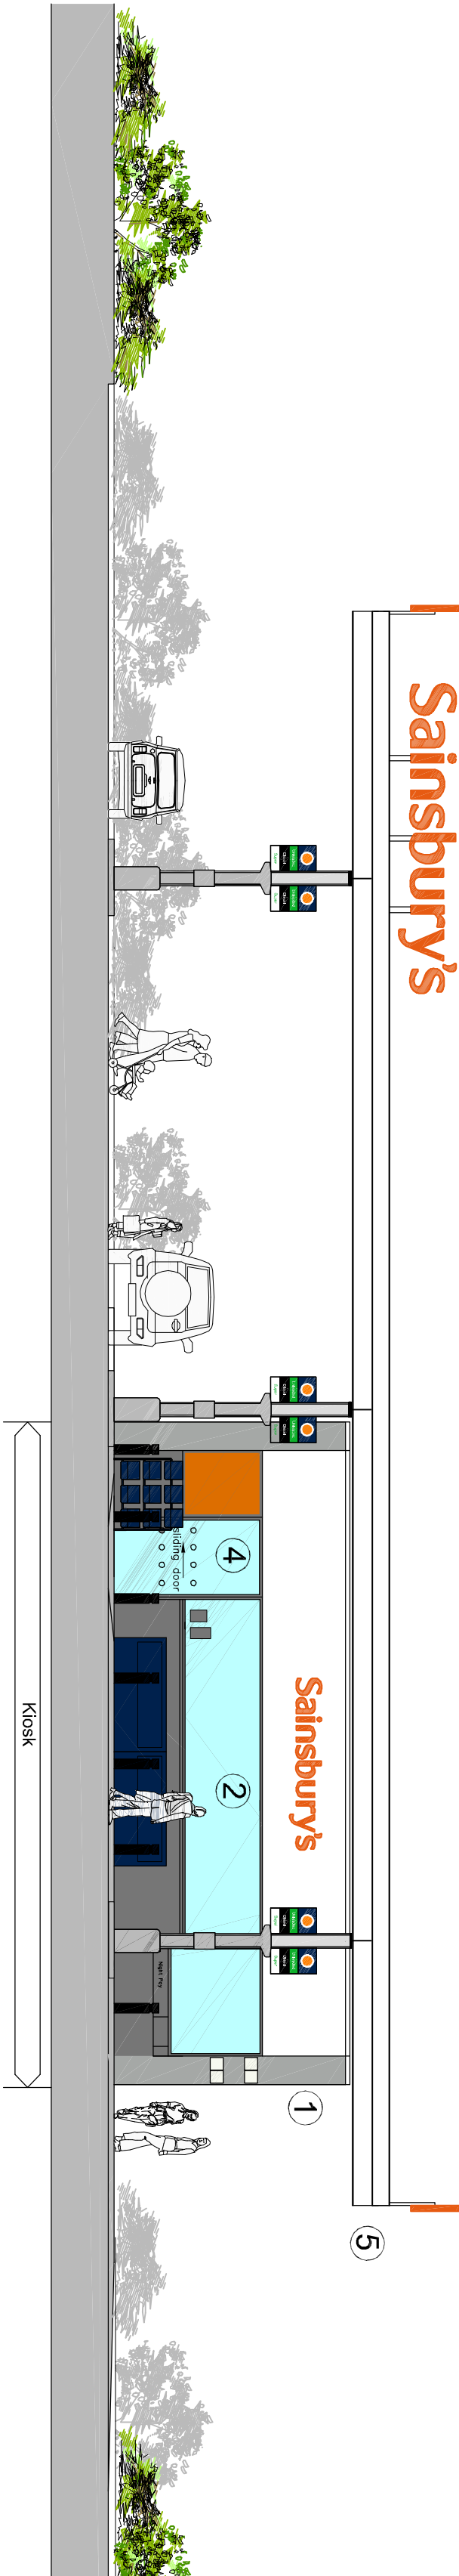


Proposed South East Elevation

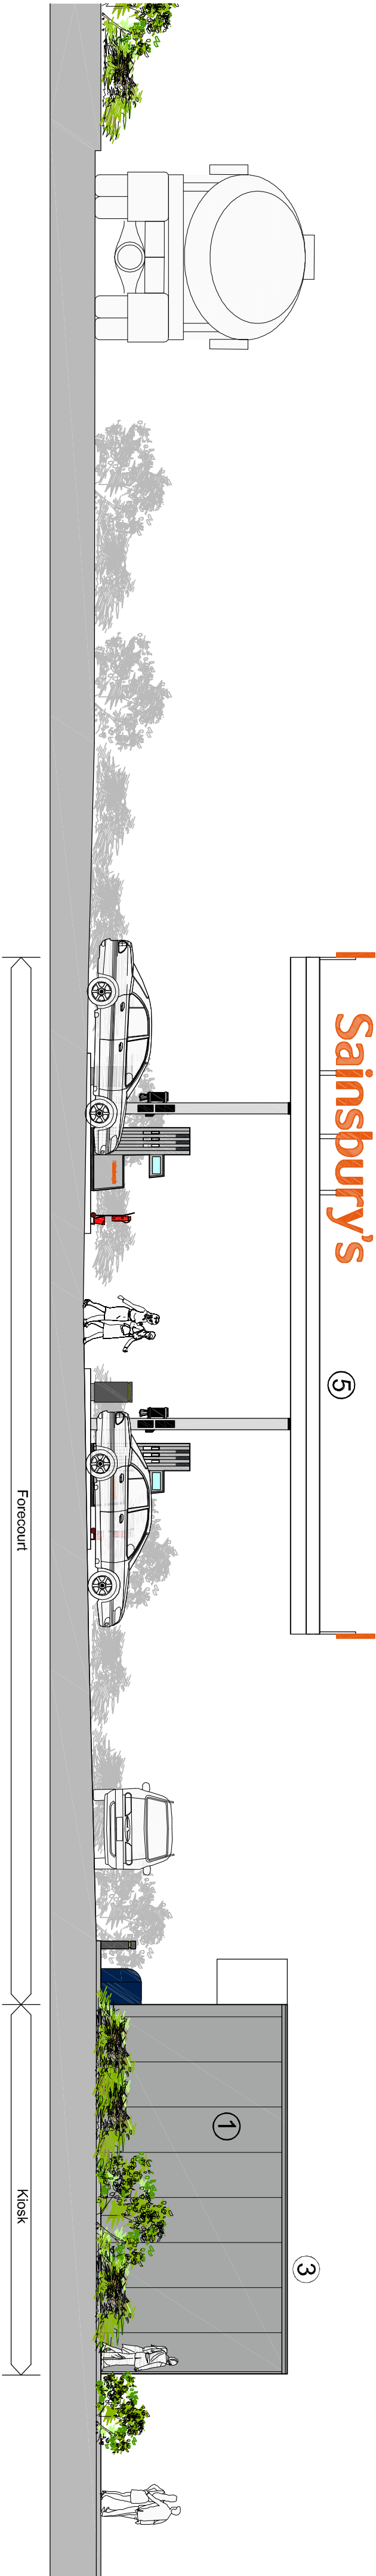

Proposed North East Elevation

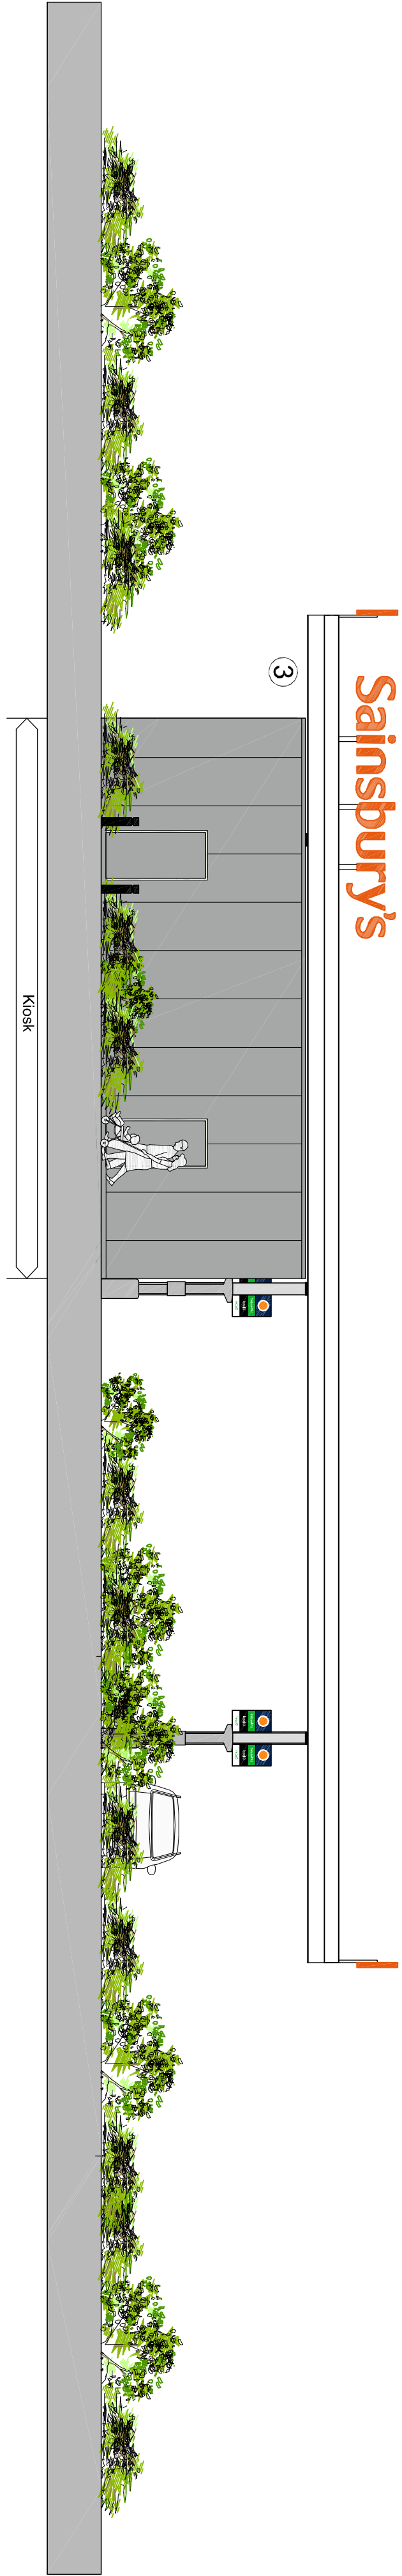

Proposed North West Elevation

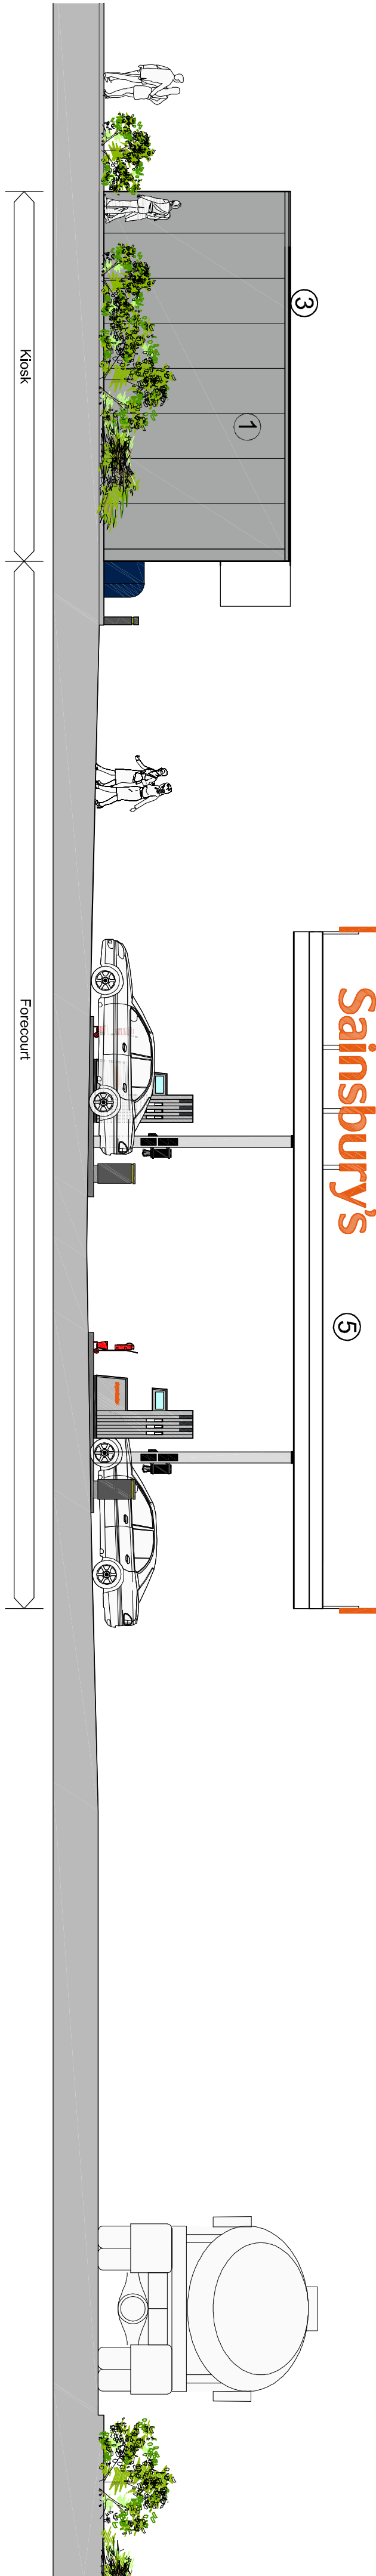

Proposed South West Elevation




Proposed PFS Plan - NTS

Materials Schedule:	
①	Eurobond Rockspan metal Panel - colour Silver RAL 9006
②	Glazing with goosewing grey framing
③	Single ply flat roof - colour goosewing grey
④	Single sliding glazed door
⑤	Canopy structure - colour White RAL 9010

Sainsbury's

Hambledon Road
Waterlooville
Hampshire, PO7 7UA

Proposed PFS
Elevation

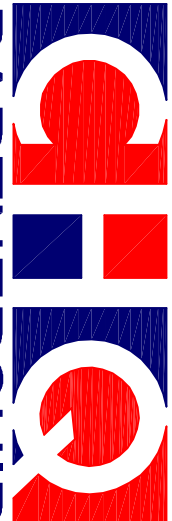

PARTNERSHIP
Architects • Building Surveyors
Tannery House, 23 High Street
Waterlooville, Hampshire PO7 7UA
Telephone: (01462) 869096
Facsimile: (01462) 869110
Email: info@partnership.co.uk
www.partnership.co.uk

DATE	October 2010	DESIGN	ADB
SCALE	1 : 100 @ A1	CHECKED	
CHQ.08.8455 - PL113 C			