



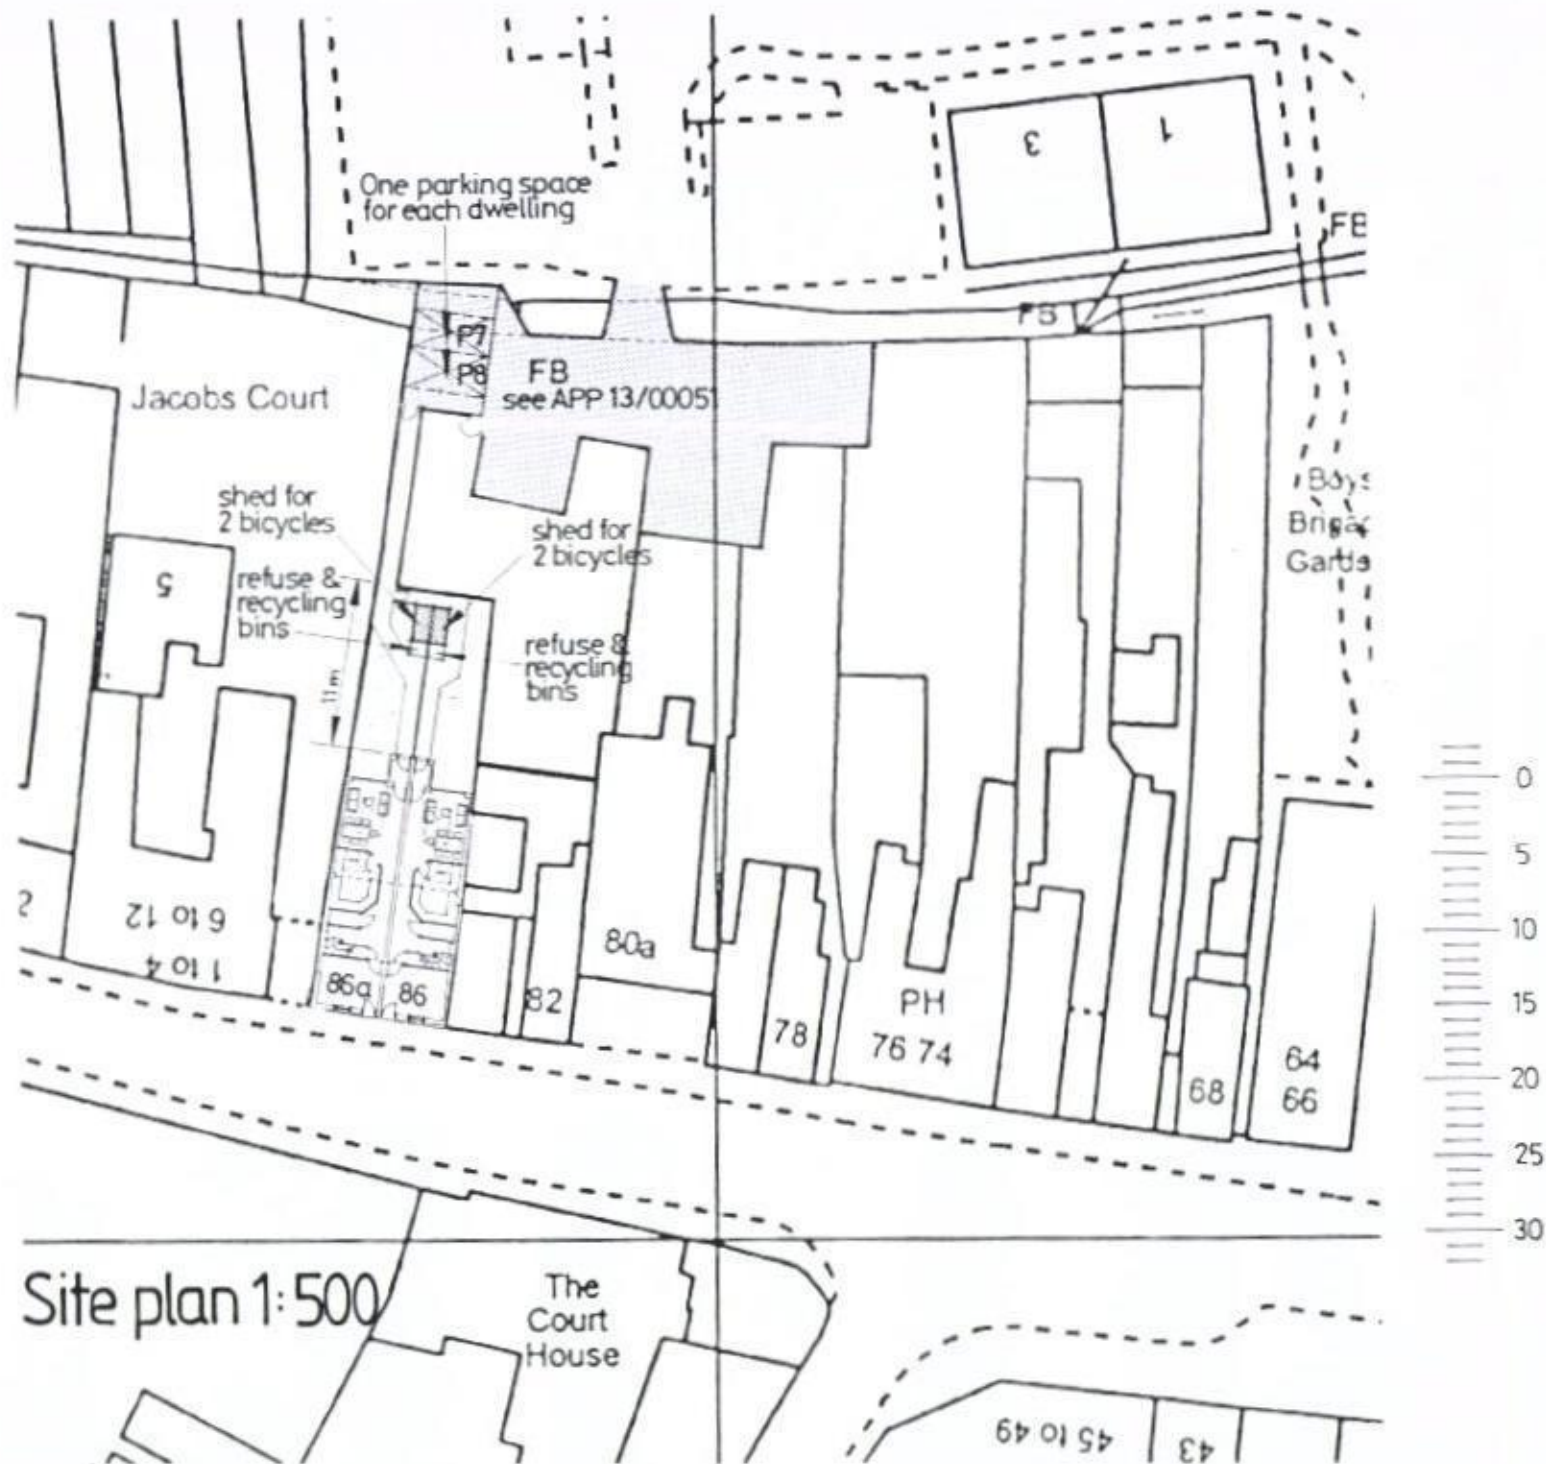

Mapping sourced from **OS Ordnance Survey**

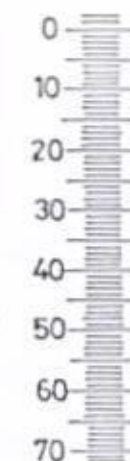

Location Map



Location plan 1:1250

Reproduced under OS Licence
No. AR/100032321

13 MAY 2013

RECEIVED

Produced 09/04/2013 from the Ordnance Survey National Geographic Database and incorporating surveyed revision available at this date. © Crown Copyright 2013

Reproduction in whole or in part is prohibited without the prior permission of Ordnance Survey

Revisions:	Client: The Rt Hon & Mrs D Willetts	
	Drawing title: Site & Location Plans	
	Job title: Proposed dwellings to replace 86 West Street, Havant, Hampshire. PO9 1LN	
	Drawn: <i>R Hill</i> Date: March 2013 Drwg No. 732-01	

Roger Hill Building Design
 Roger Hill MCAT ARB Eng
 Chartered Architectural Technologist
 30 Tilmore Gardens
 Petersfield
 Hampshire
 GU32 2JE

Fax: 01730 300244
 Telephone: 01730 300233
 E-mail: roger@rogerhilldesign.co.uk

