




— REVISED ROOF PLAN

— ORIGINAL ROOF PLAN

\* GUTTERING POSITION MOVED FROM POINT A TO POINT B  
TO AID CLEANING AND TO KEEP DRAINAGE WITHIN MY OWN BOUNDARY LINE.

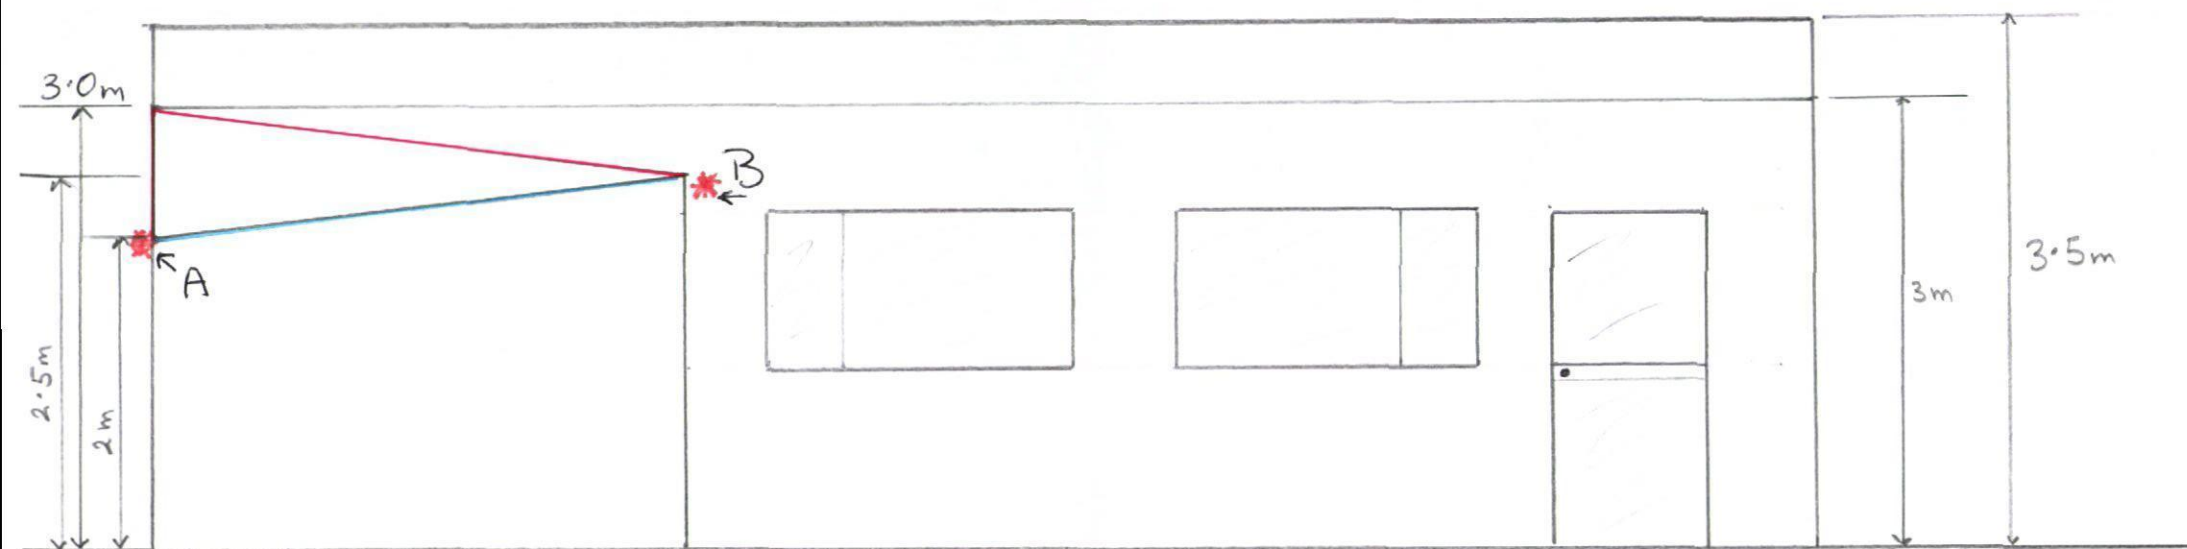

SIDE ELEVATION