
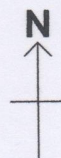
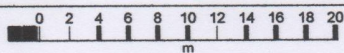


Bidbury Lawn

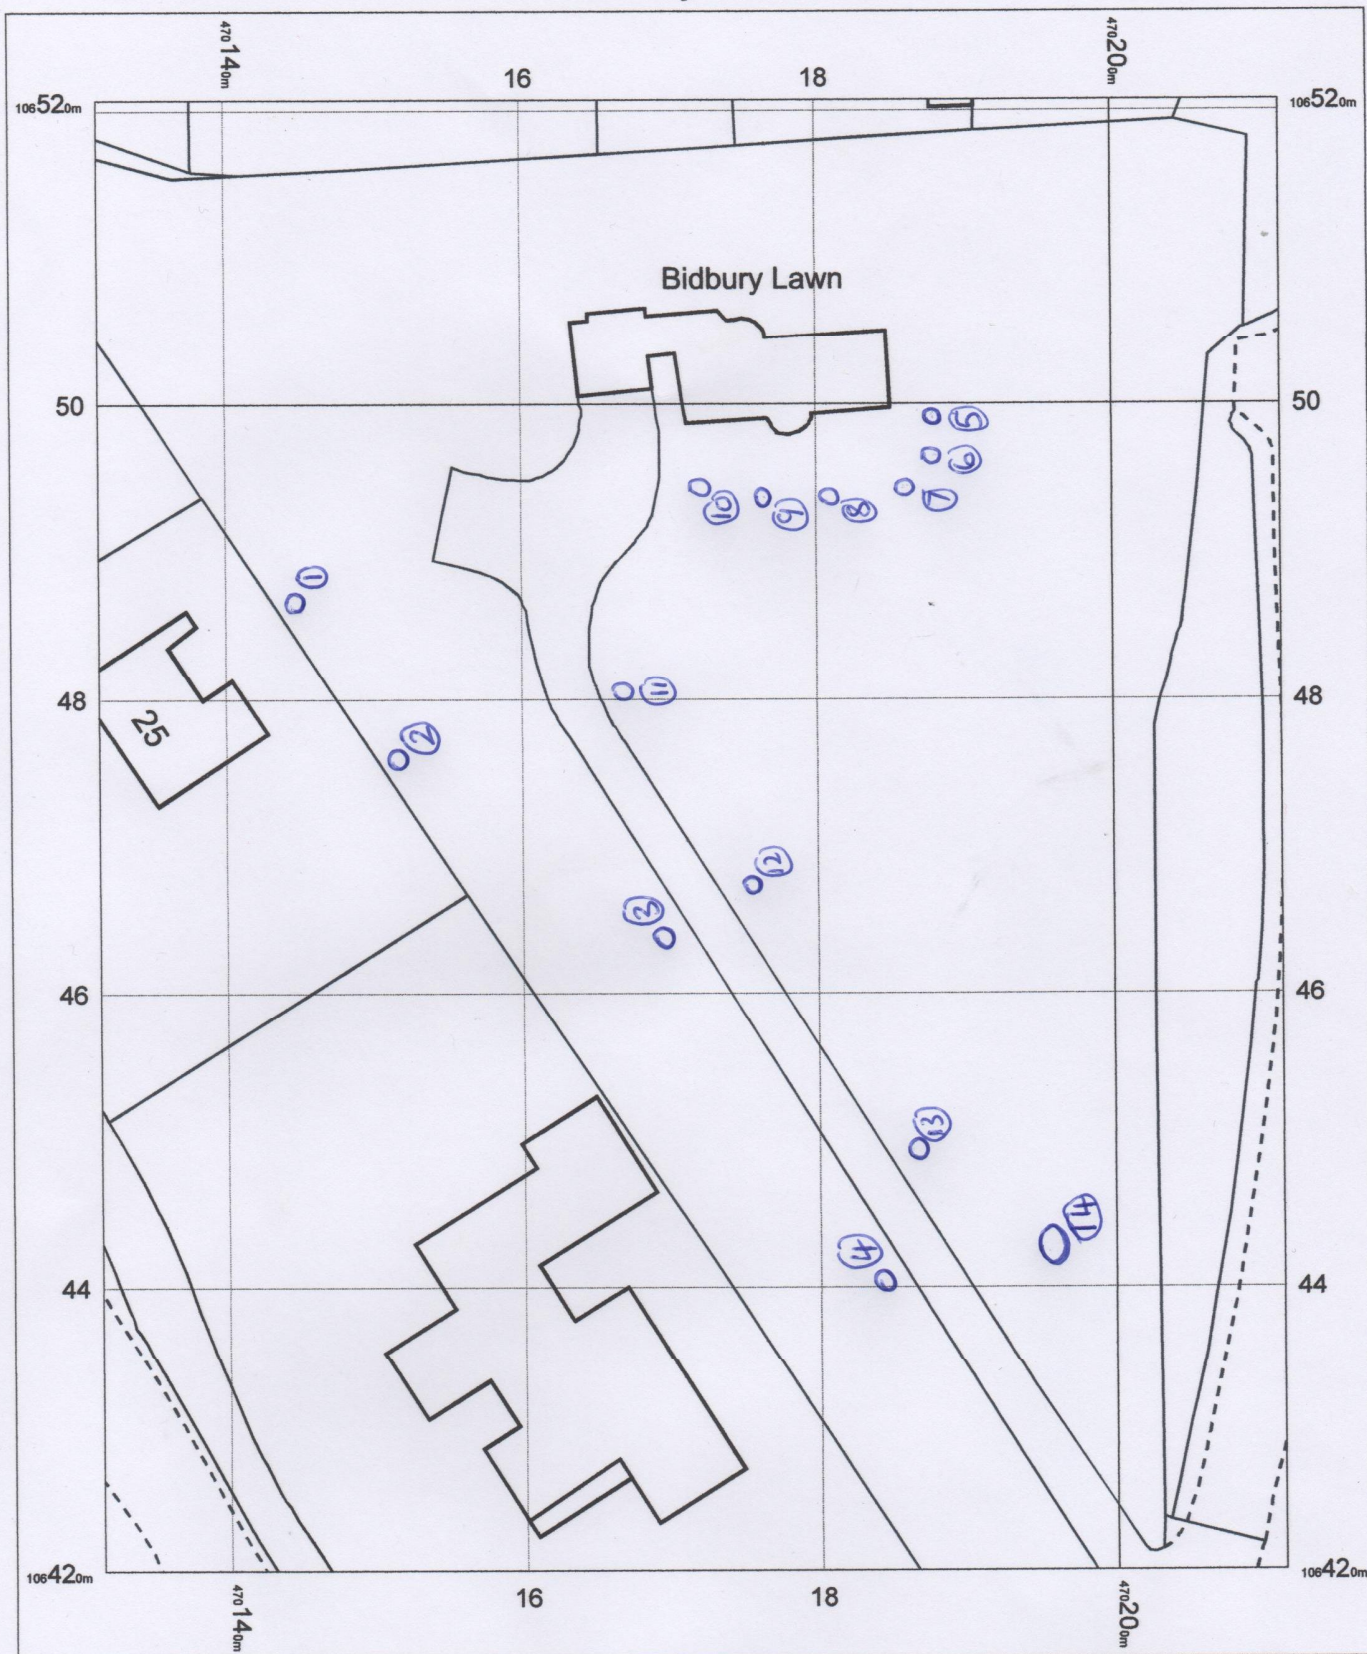

OS Mastermap
31 August 2012, ID: BLJT-00173664
www.planningapplicationmaps.co.uk

1:500 scale print at A4, Centre: 470171 E, 106471 N


©Crown Copyright. Licence no. 100019980



Bidbury Lawn



0 5 10 15 20 25 30 35 40 45 50
m

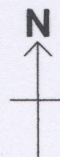

OS Mastermap
31 August 2012, ID: BLJT-00173660
www.planningapplicationmaps.co.uk

1:1250 scale print at A4, Centre: 470183 E, 106489 N

©Crown Copyright. Licence no. 100019980

