



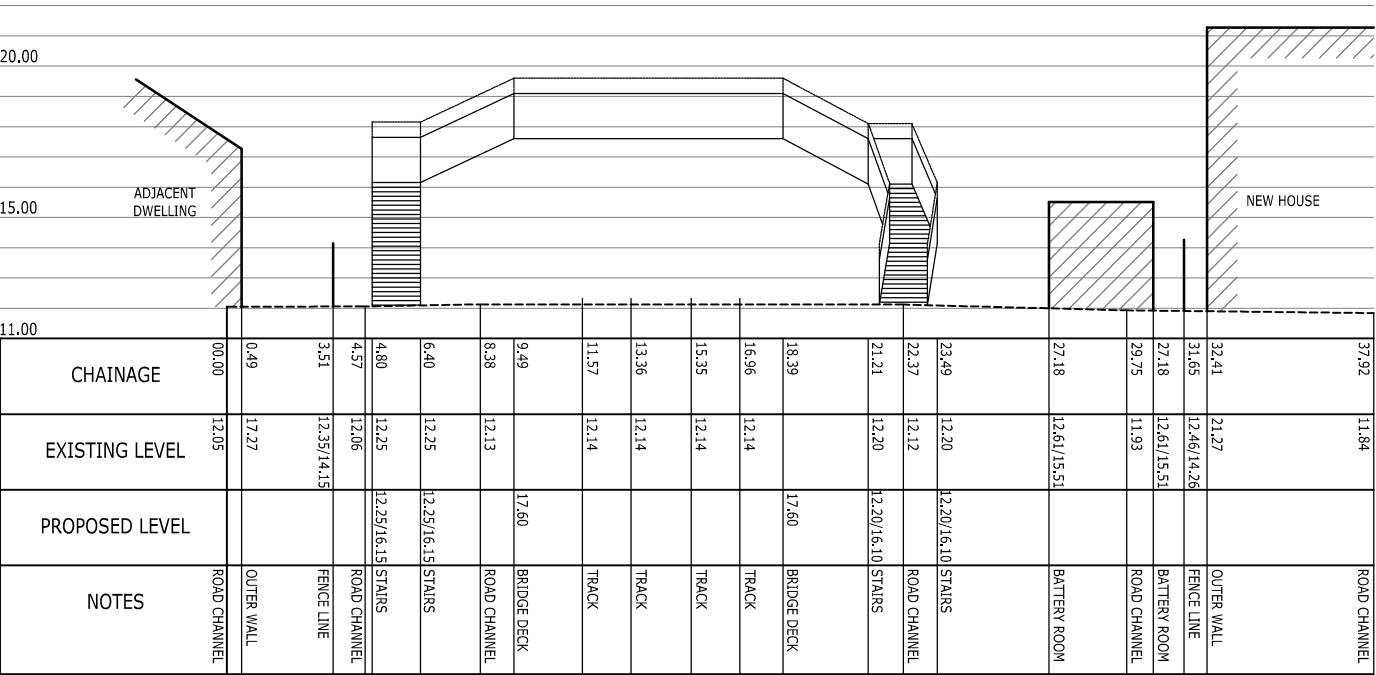

- NOTES
1. ALL DIMENSIONS SHOWN ON THIS DRAWING ARE IN METRES UNLESS OTHERWISE STATED.
 2. THIS DRAWING IS UPON TOPOGRAPHICAL SURVEY AND UTILITIES TRACE CARRIED OUT BY SURVEY SOLUTIONS IN JULY 2012.
 3. FOR FURTHER DETAILS OF THE BRIDGE, REFER TO DRAWING M740-001 - FOOTBRIDGE LAYOUT.

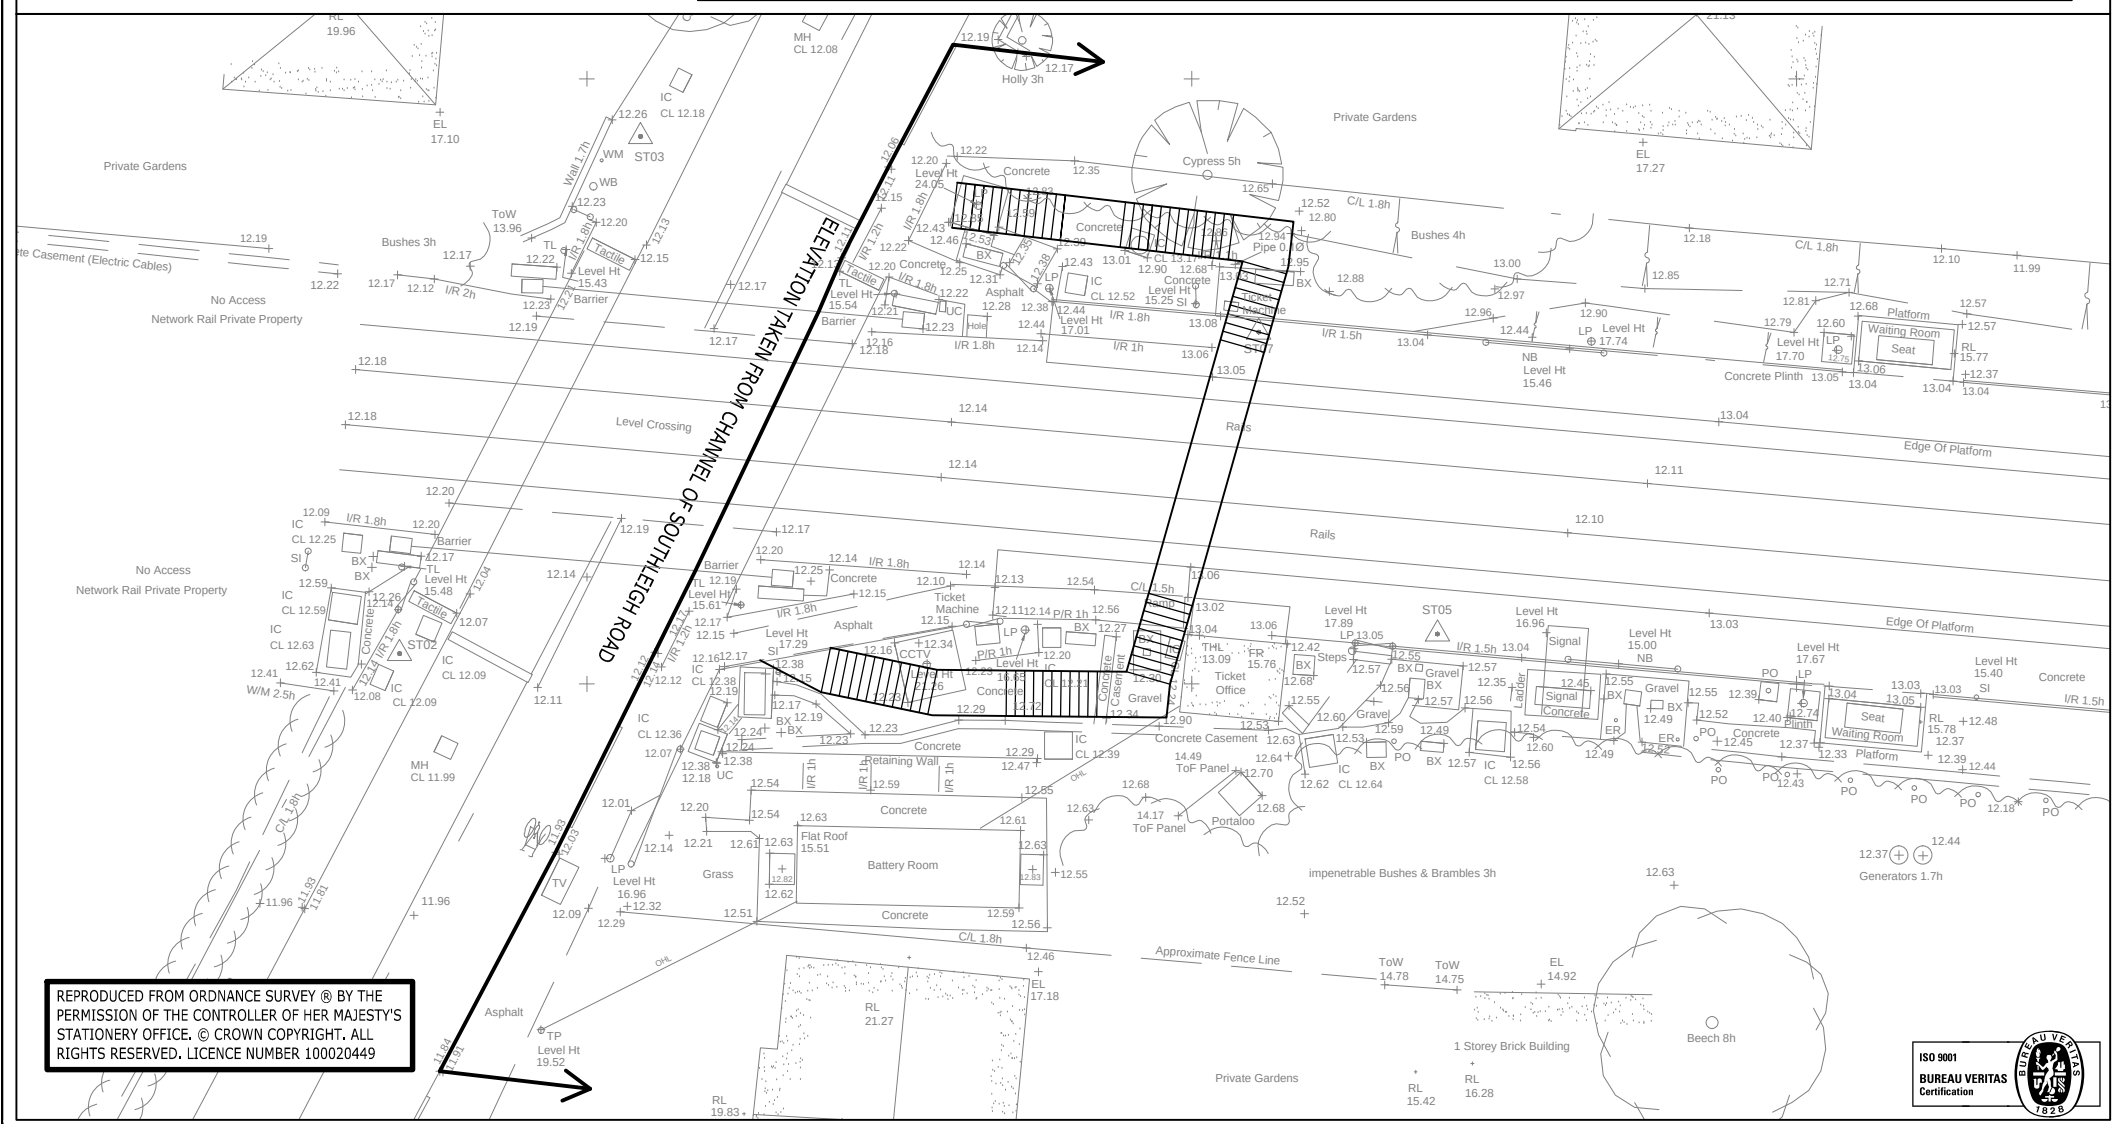

REPRODUCED FROM ORDNANCE SURVEY © BY THE PERMISSION OF THE CONTROLLER OF HER MAJESTY'S STATIONERY OFFICE. © CROWN COPYRIGHT. ALL RIGHTS RESERVED. LICENCE NUMBER 100020449



ARDENT
CONSULTING ENGINEERS

4th Floor, Diamond House, 36/38 Hatton Garden, London, EC1N 8EB
t 020 7430 1209 f 020 7430 0318
w www.ardent-ce.co.uk e enquiries@ardent-ce.co.uk

PROJECT TITLE:
WARBLINGTON STATION, HAVANT

DRAWING TITLE:
FOOTBRIDGE ELEVATION

CLIENT:
GENERATOR GROUP

SCALE: 1:250 @A3	DATE: 14/08/2012	DESIGNED: BB
DRAWN: BB	CHECKED: DJR	APPROVED: DJR
DRAWING NO. M740-003	REV: A	