


PROPOSED TWO STOREY SIDE ADDITION.
156, HAVANT ROAD, HAYLING ISLAND, HANTS.
FOR MR N. ROWSELL.

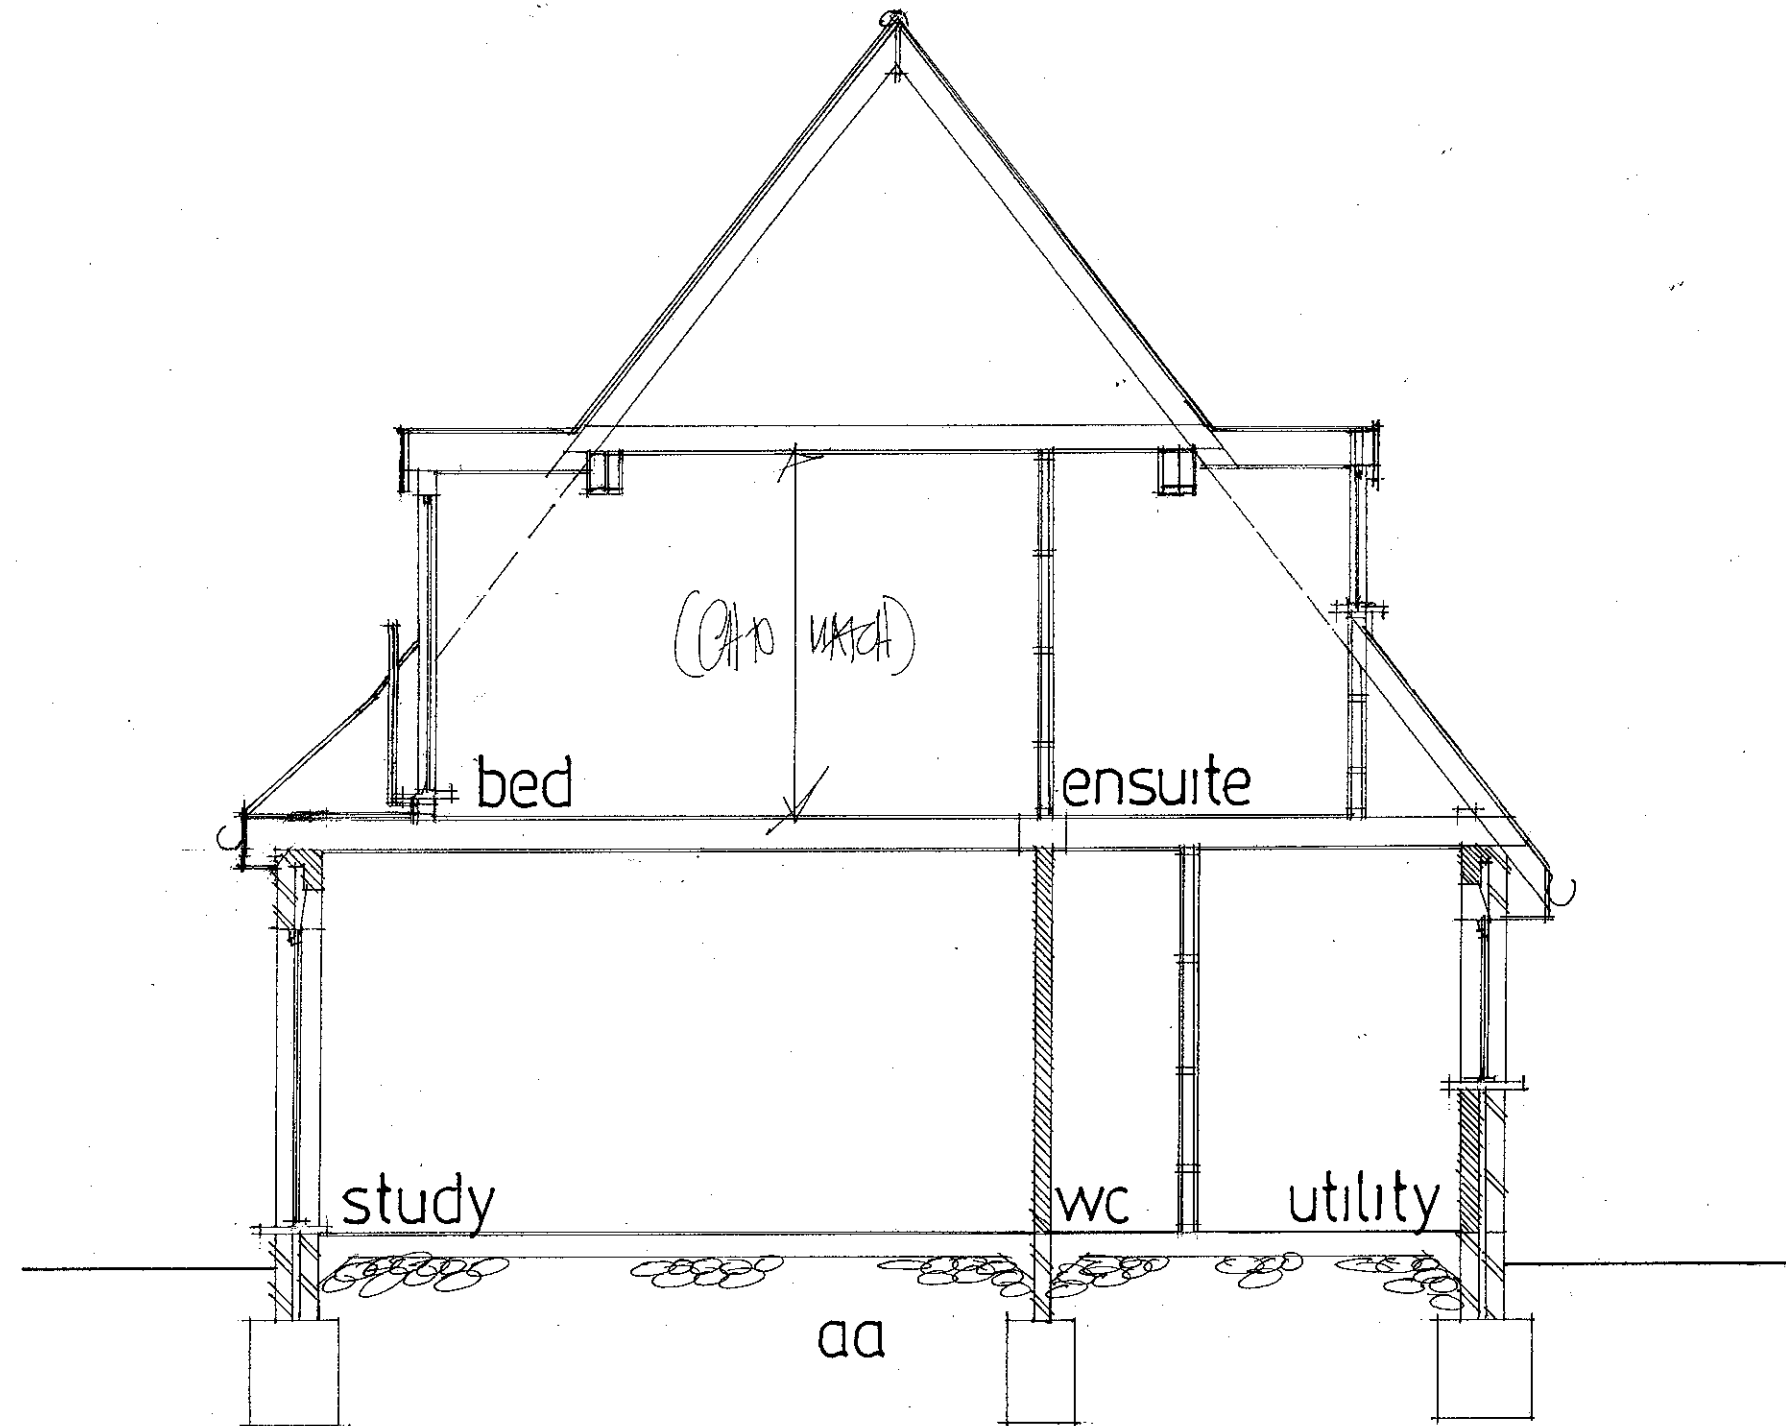

date oct 2012
scale 1:50

SECTION DRAWING

PETER J. WALKER MRICS
CHARTERED SURVEYOR
182 SEAFRONT, HAYLING ISLAND, HANTS
PO11 9 AN

TEL: 02392 467571