


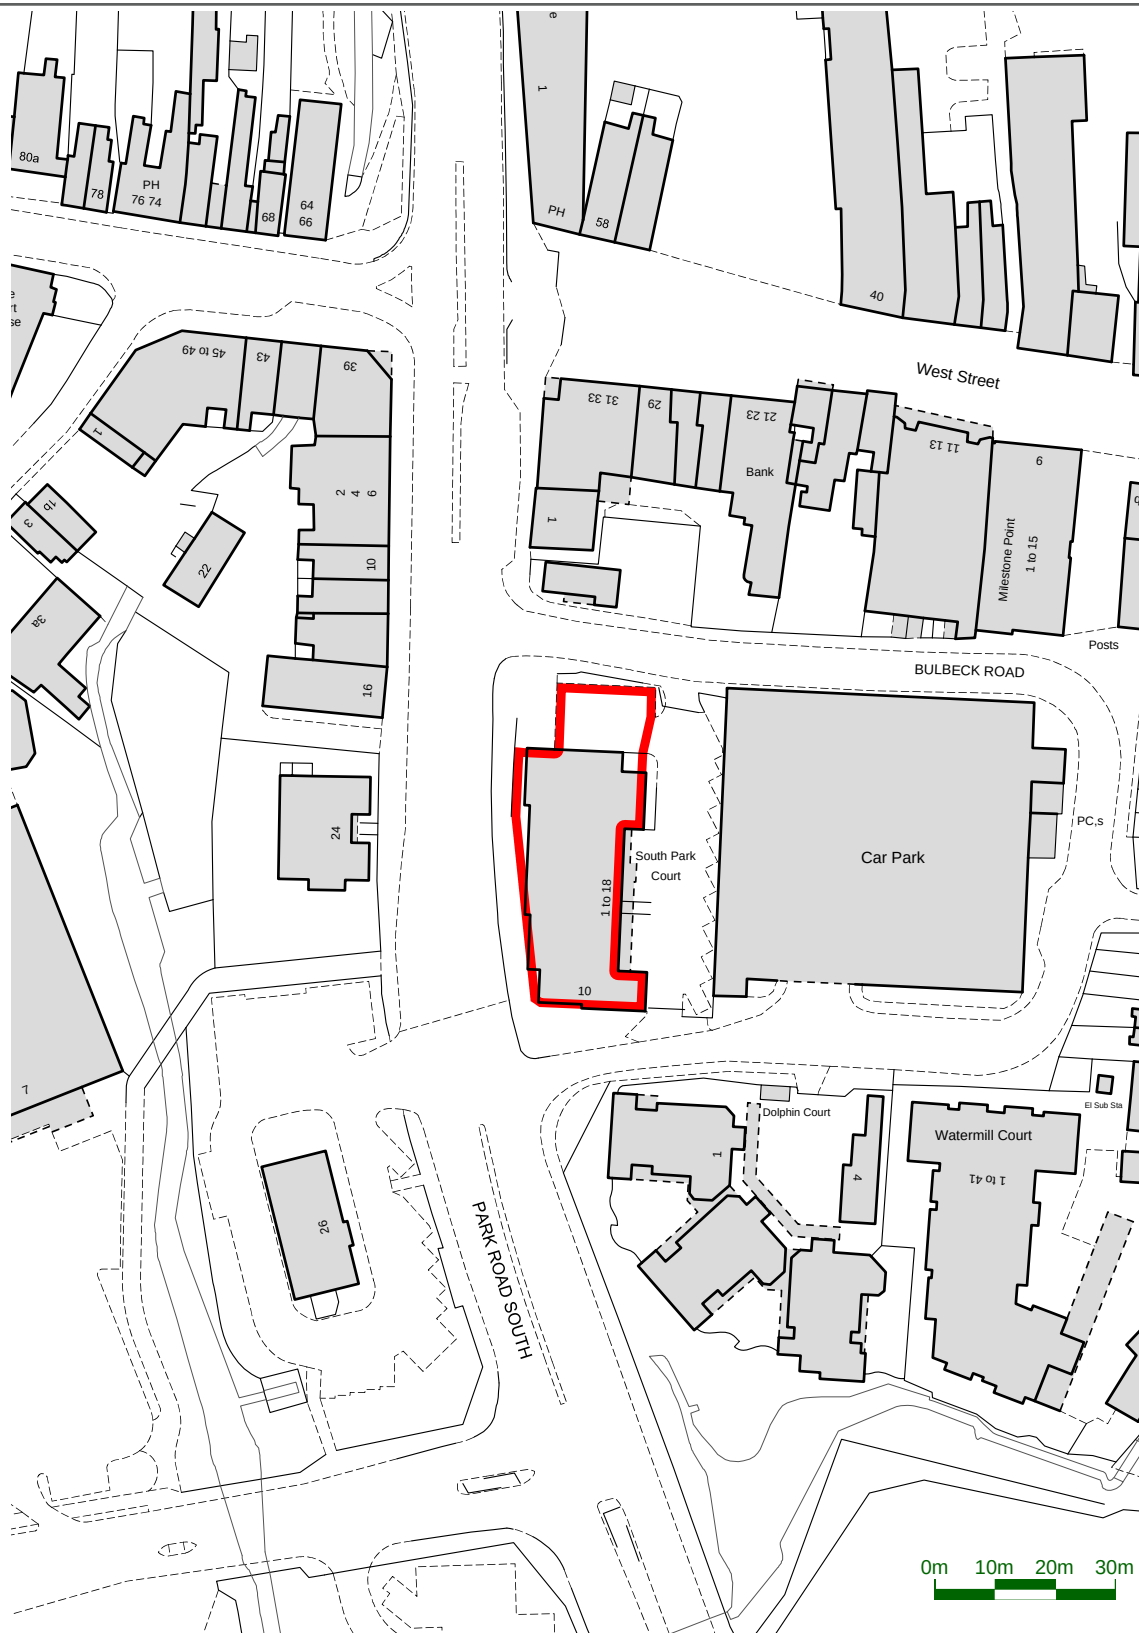

**SITE LOCATION PLAN**  
 Unit 1 South Park Court,  
 Park Road South,  
 HAVANT. PO9 1HA.



Scale @ A4 : 1:1250  
 Plan No. : 480/35/2\_1

This map is for identification purposes only and should not be relied upon for accuracy.  
 Reproduced by permission of Geographers' A-Z Map Co. Ltd. Licence No. A0203.  
 This product includes mapping data licensed from Ordnance Survey®  
 - © Crown Copyright 2001. Licence No. 100017302  
 and © Crown Copyright, All rights reserved. Licence No. ES 100004619



**0870 777 6292**  
**www.rapleys.co.uk**