


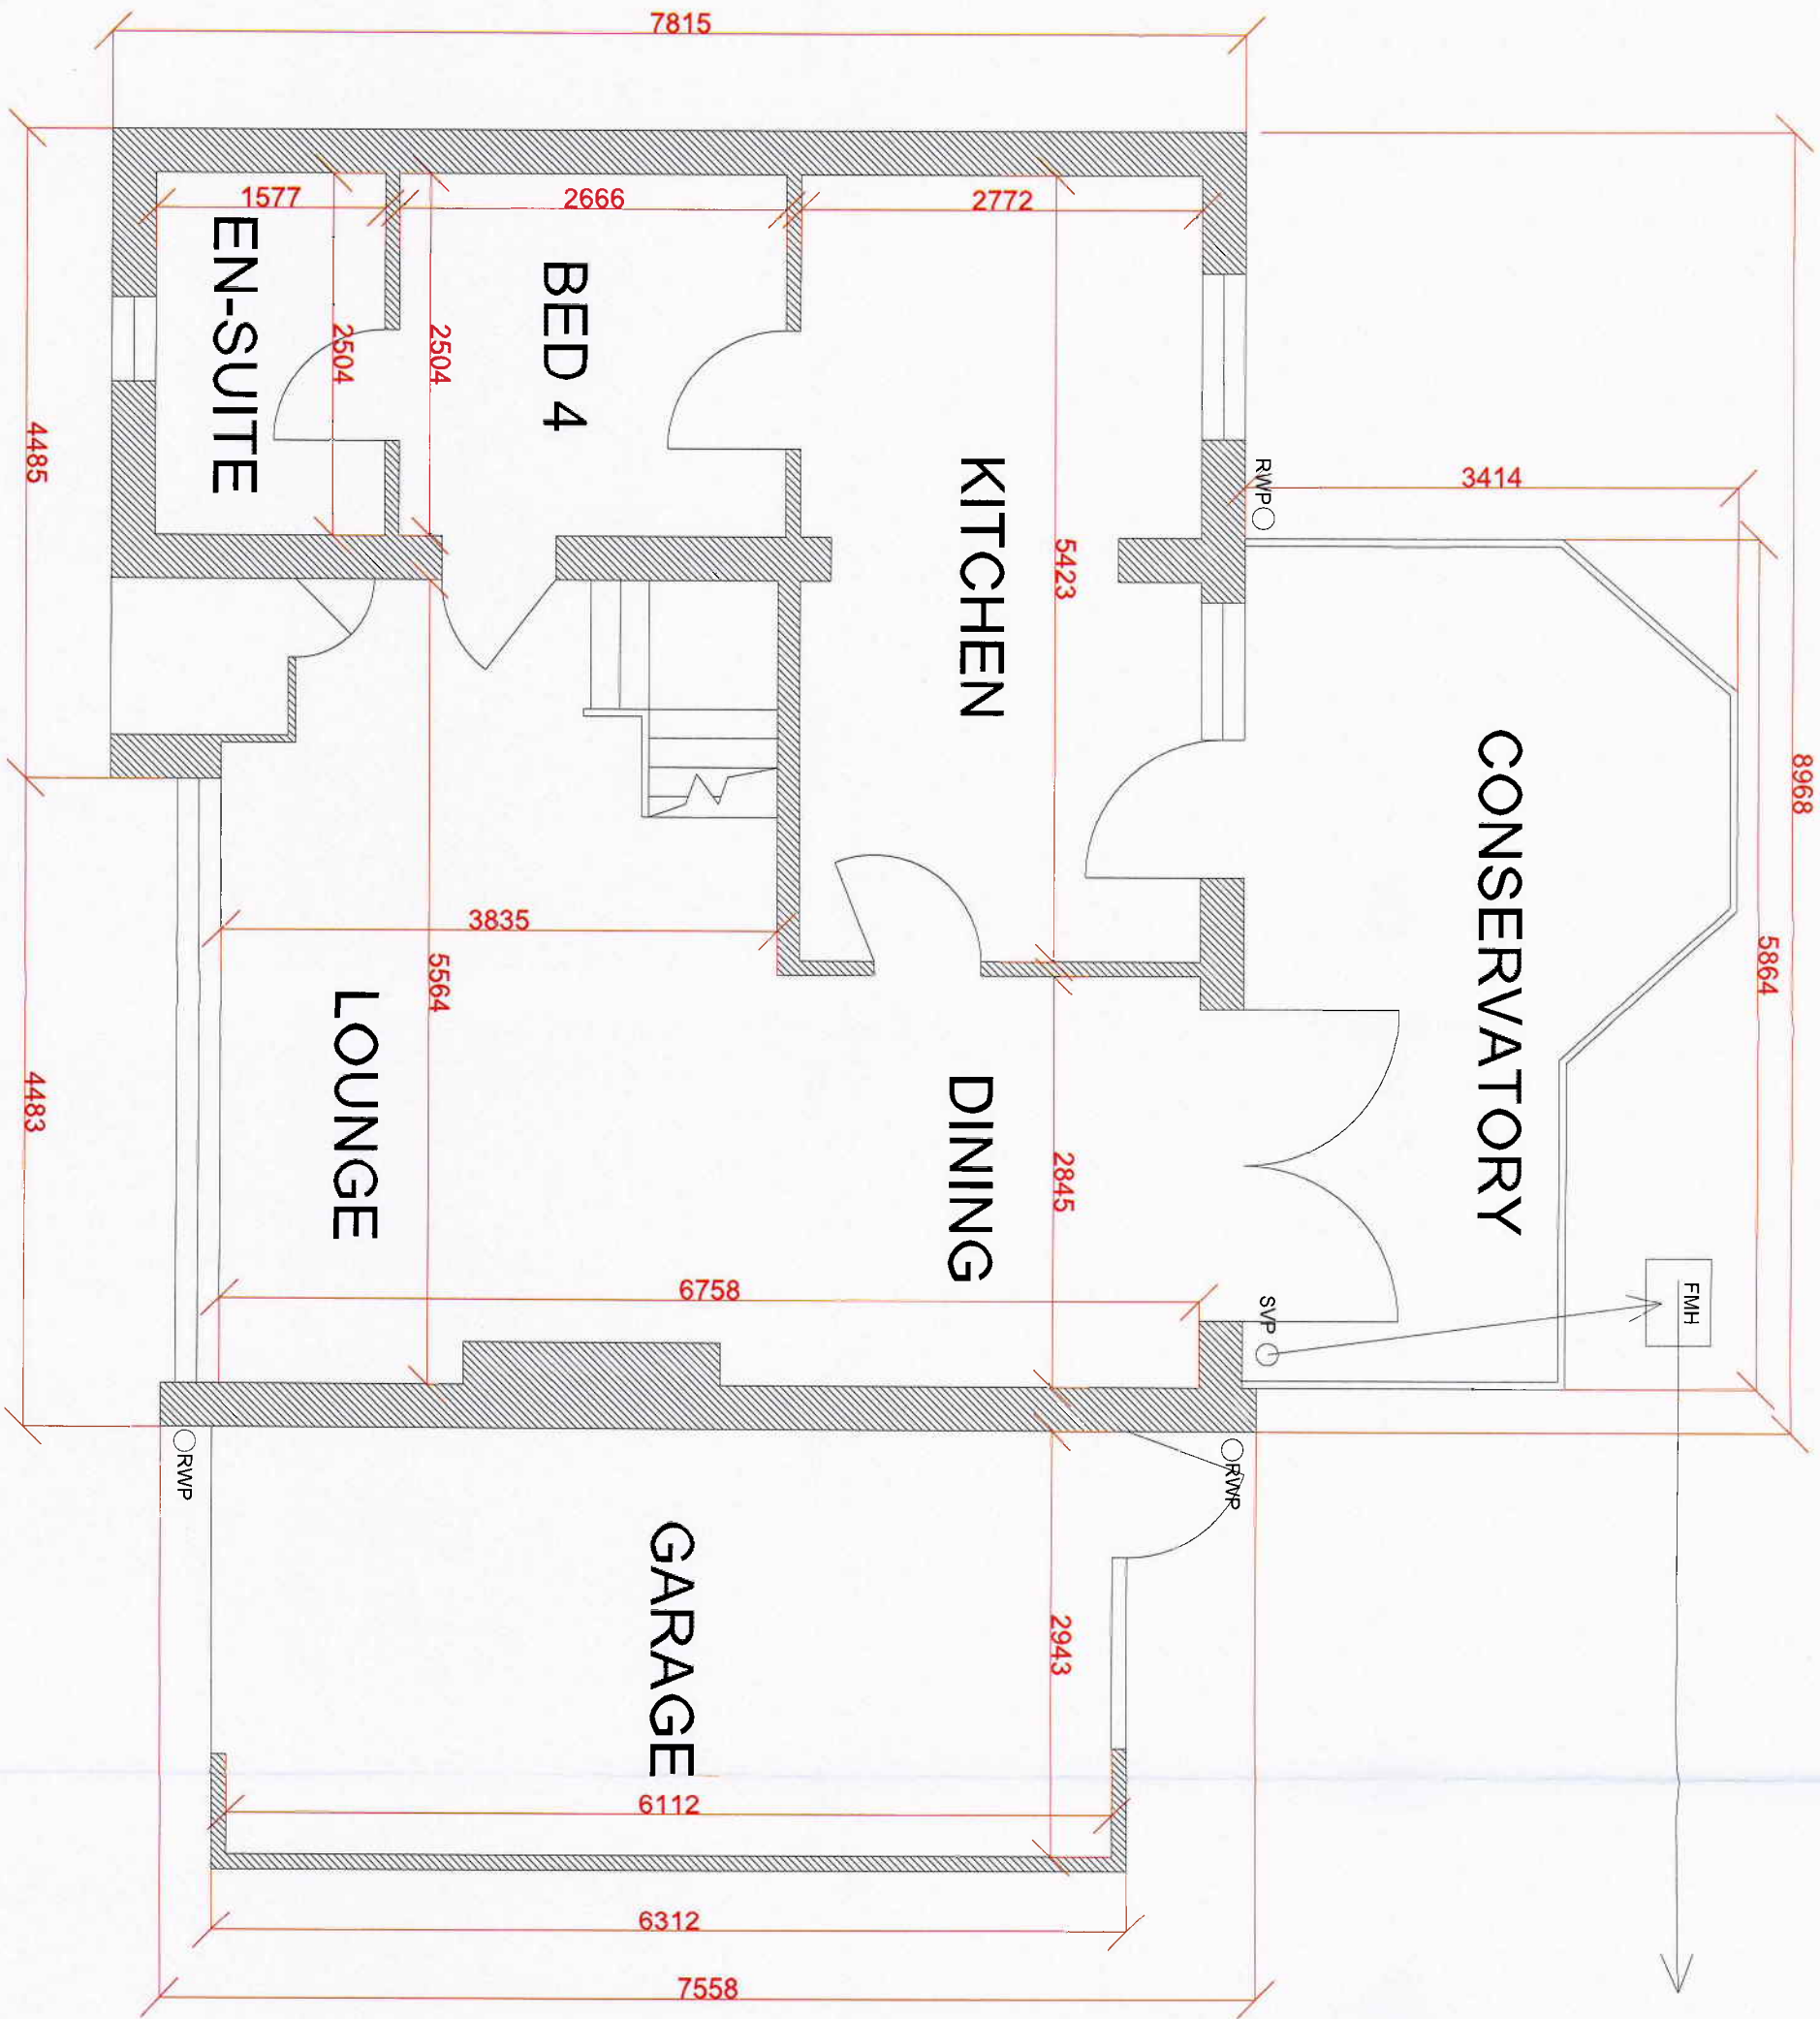

NOTES

RECEIVED
04 MAR 2013
HAVANT BOROUGH COUNCIL
DEVELOPMENT CONTROL

CLIENT	HUGGINS FAMILY, 34 LIDIARDS WAY, PURBROOK	REVISION		DRAWN BY	IAIN SLOANE	SCALE	1:50	DWG NO.	GA3
TITLE	GROUND FLOOR GA, SHOWING EXISTING BUILDING LAYOUT			DRAWN DATE	1/2/2013	PRINT SIZE	A3		