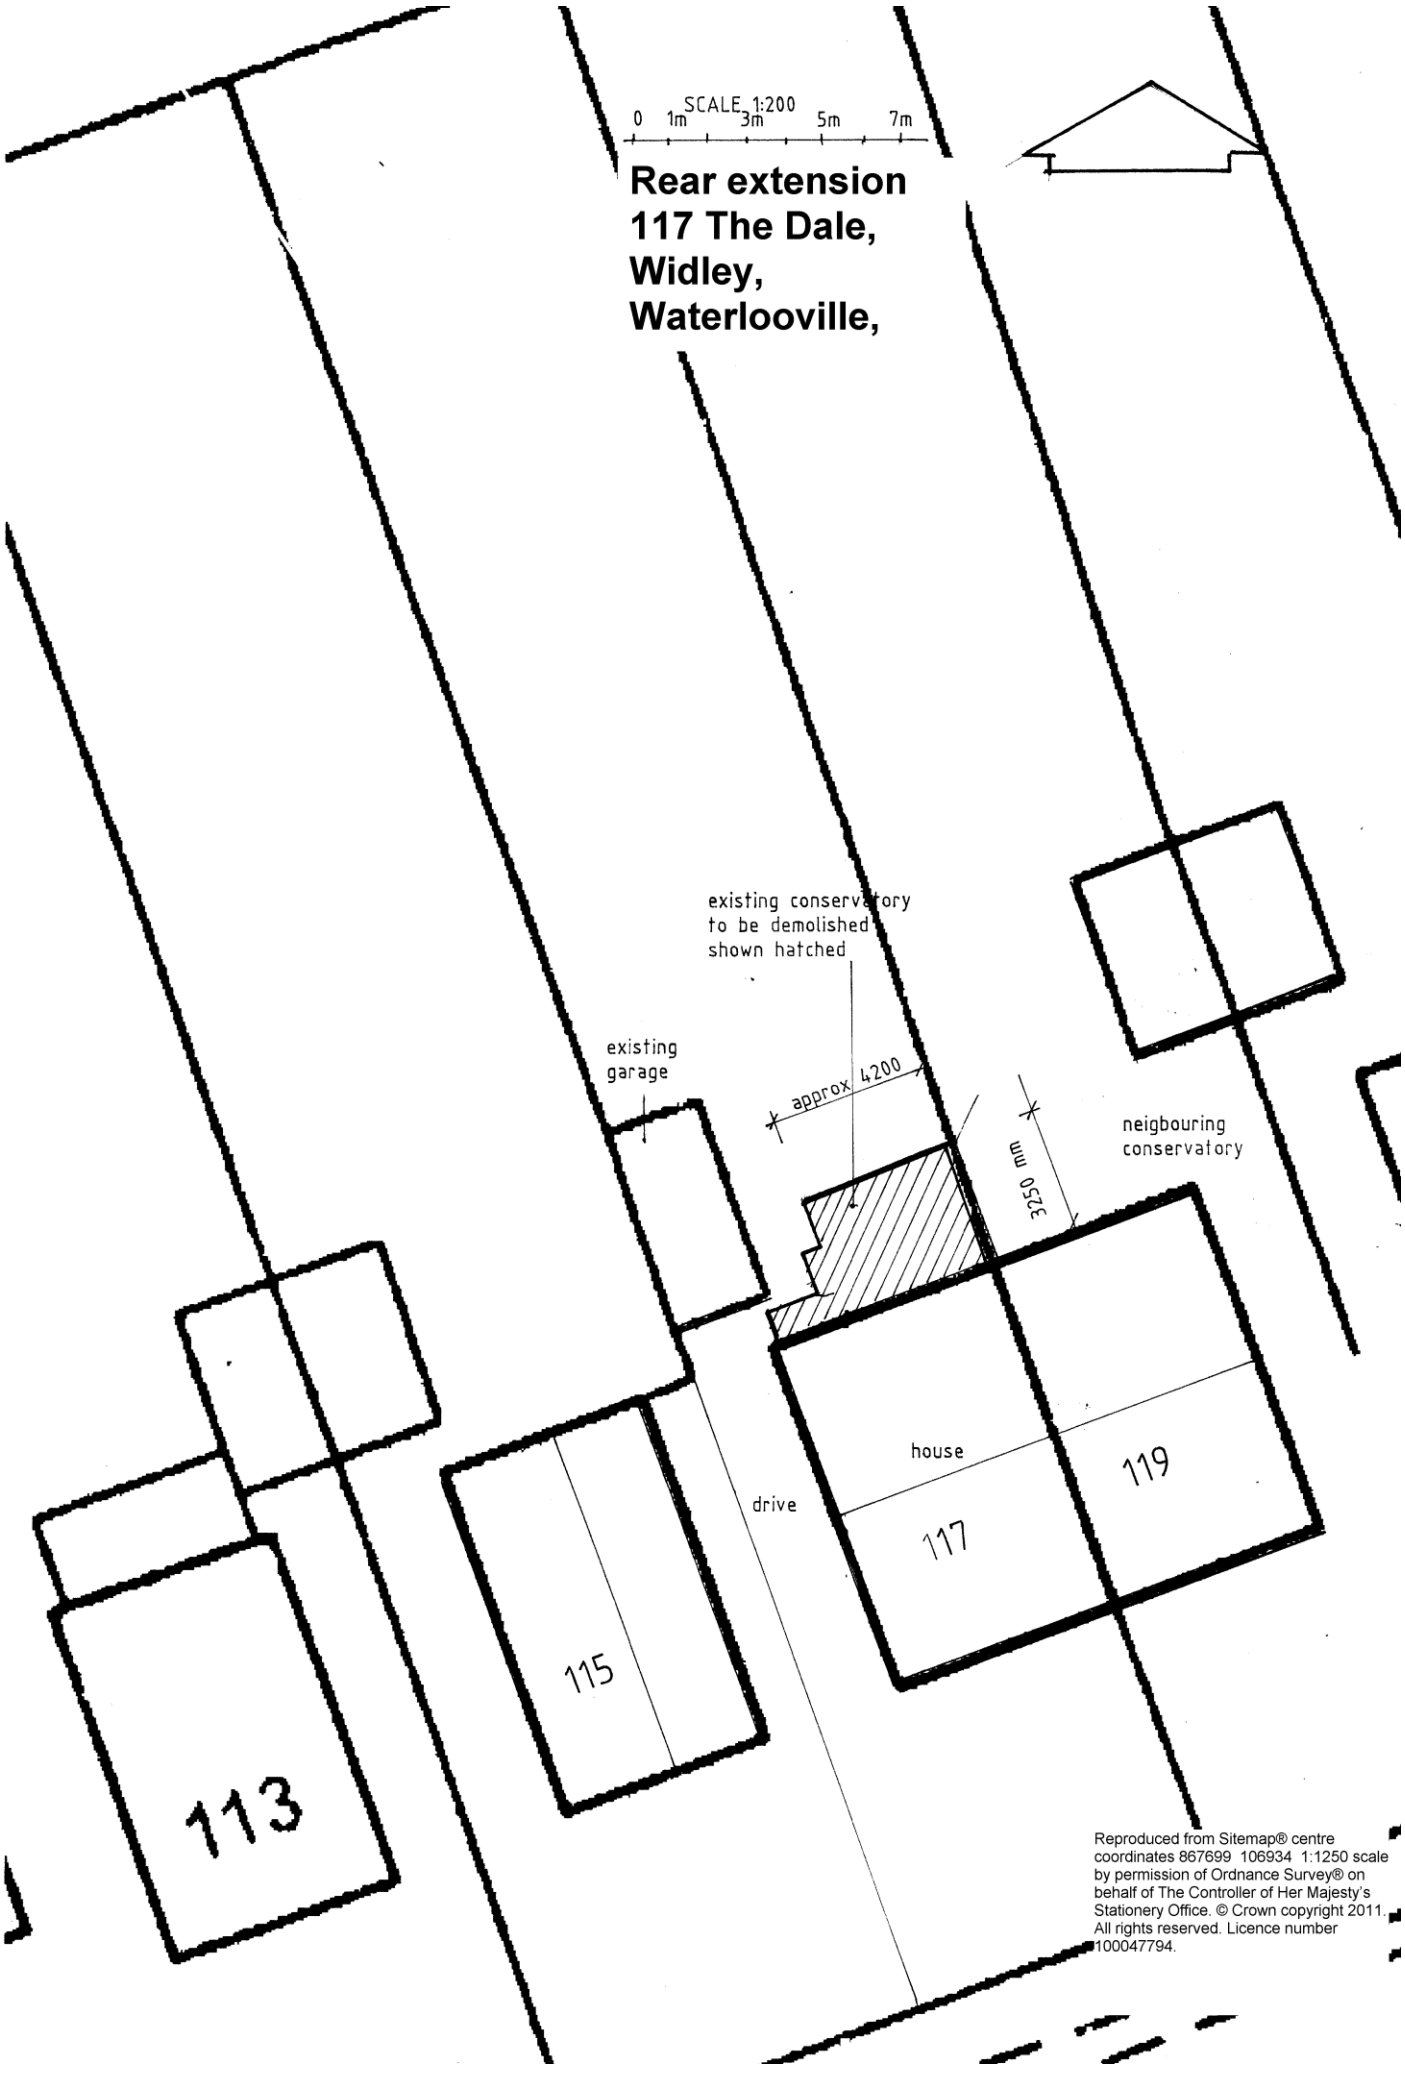

Reproduced from Sitemap® centre coordinates 867699 106934 1:1250 scale by permission of Ordnance Survey® on behalf of The Controller of Her Majesty's Stationery Office. © Crown copyright 2011. All rights reserved. Licence number 100047794.



Photo 1

Rear of 117 The Dale, Widley.



Photo 2

Rear of 117 The Dale, Widley showing conservatory to be demolished.



Photo 3

The side of 117 The Dale, Widley.



Photo 4

Front of 117 The Dale, Widley showing neighbouring bay window and porch.