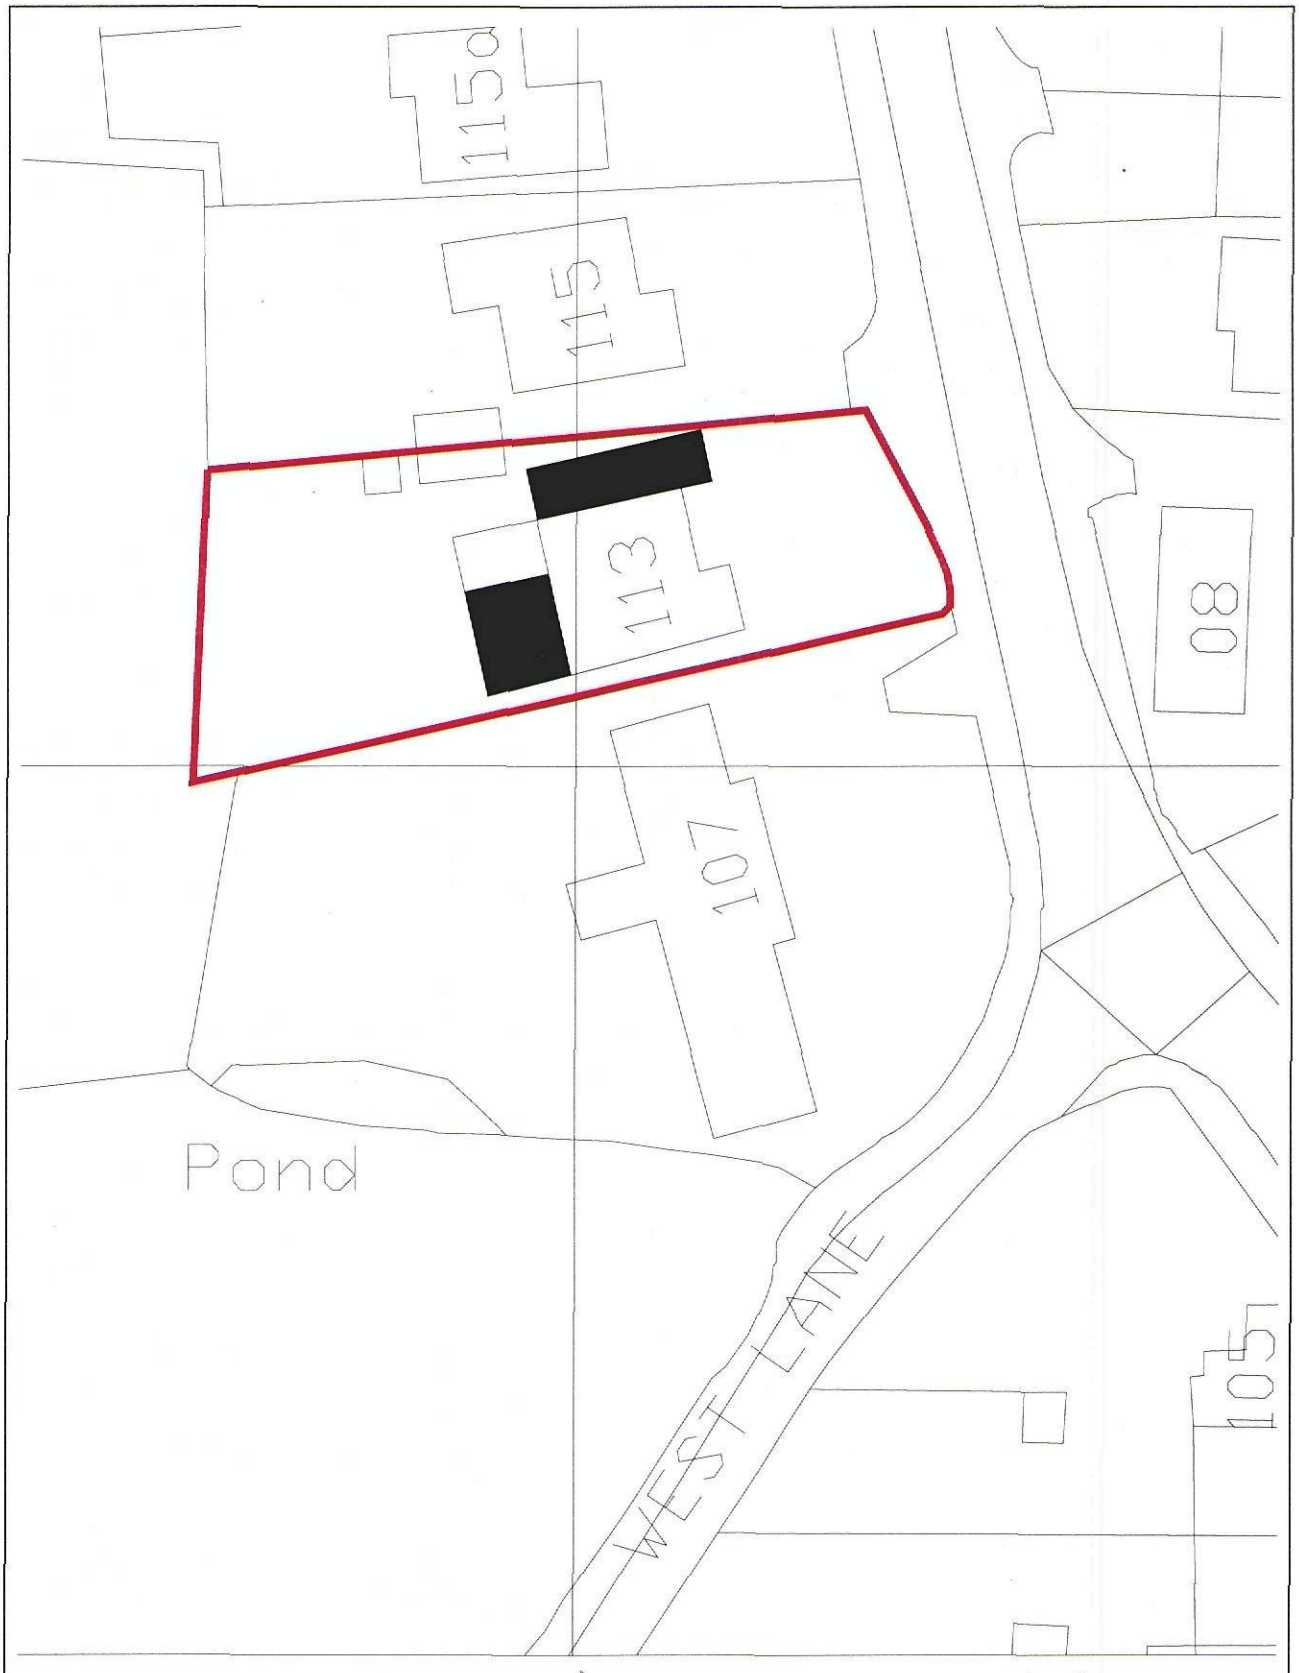

HAVANT BOROUGH COUNCIL

08 OCT 2010

RECEIVED

DRAWING STATUS: PLANNING	REV:	DATE:	DETAIL:	
	DATE:	07.10.10	SCALE:	1:500 @A4
	DRAWN:	DRAWN	CHECKED:	MK
THIS DRAWING IS COPYRIGHT. DO NOT SCALE FROM THIS DRAWING.	CLIENT:	MR&MRS_JENKINS		
MKKDESIGN	PROJECT:	113_HAVANT_ROAD HAYLING_ISLAND PO11_0LE		
	TITLE:	BLOCK_PLAN –		
	FLOOR LEVEL:	–		
	DWG No:	PLAN–003		