




Proposed West Elevation.

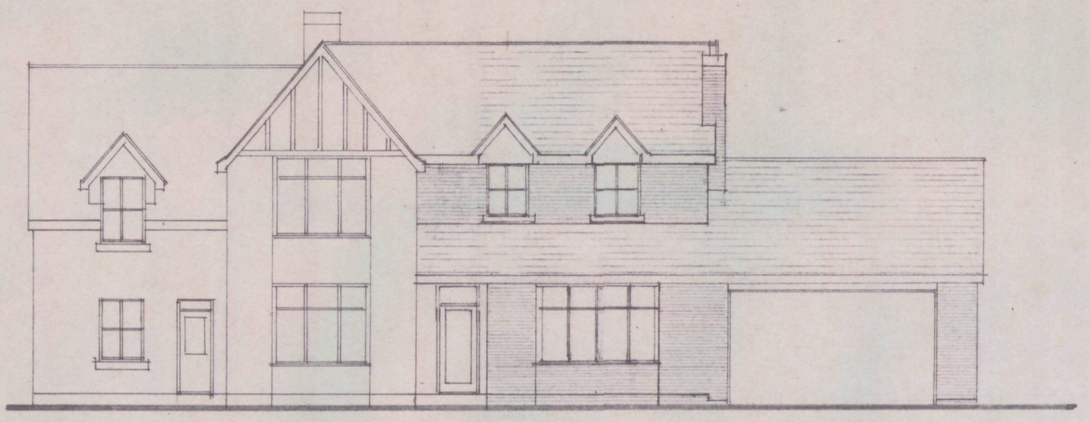


Proposed East Elevation.

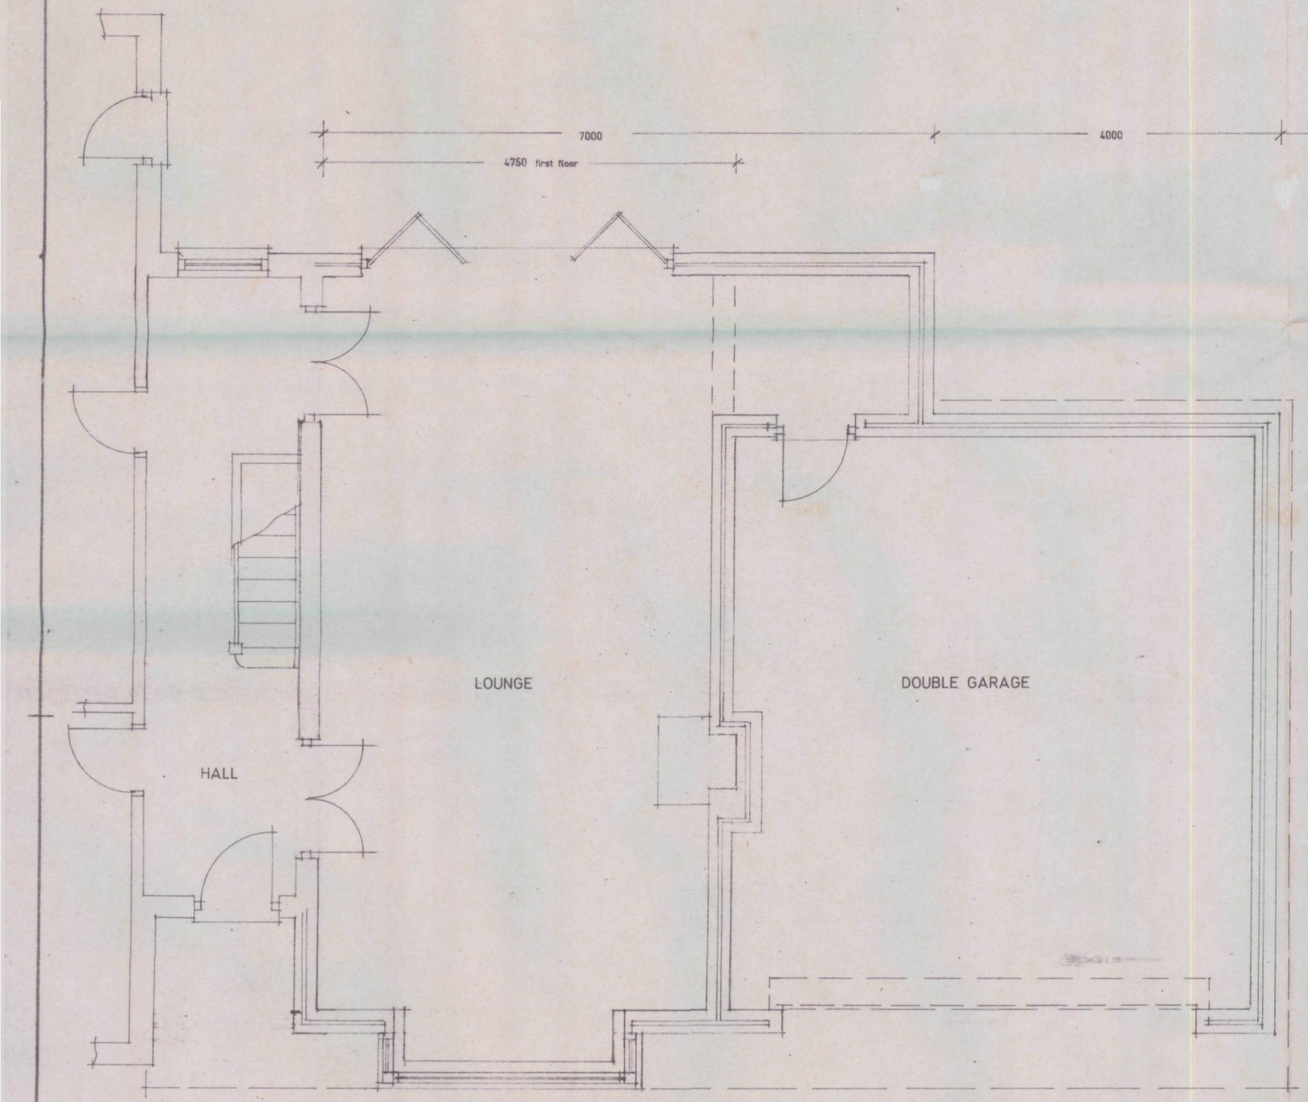

Proposed Ground Floor Layout Plan of Side Extension.

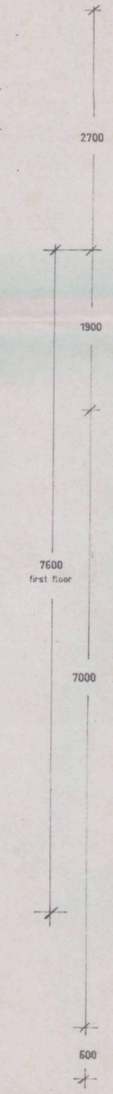

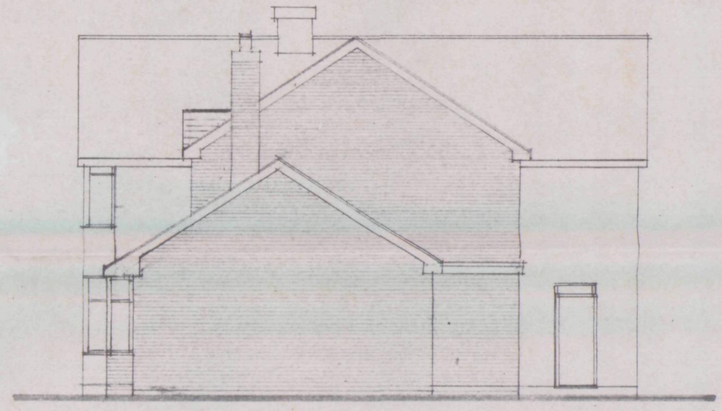

Proposed South Elevation.

HAVANT BOROUGH COUNCIL
= 3 SEP 2010
RECEIVED

Proposed double & single storey side extension at 248 Havant Road, Hayling Island, Hants. PO11 0LN

S. Davis Esq..

Scale 1:50 1:100	Date July 2010
A2 Drawing Number	3
Revision	