
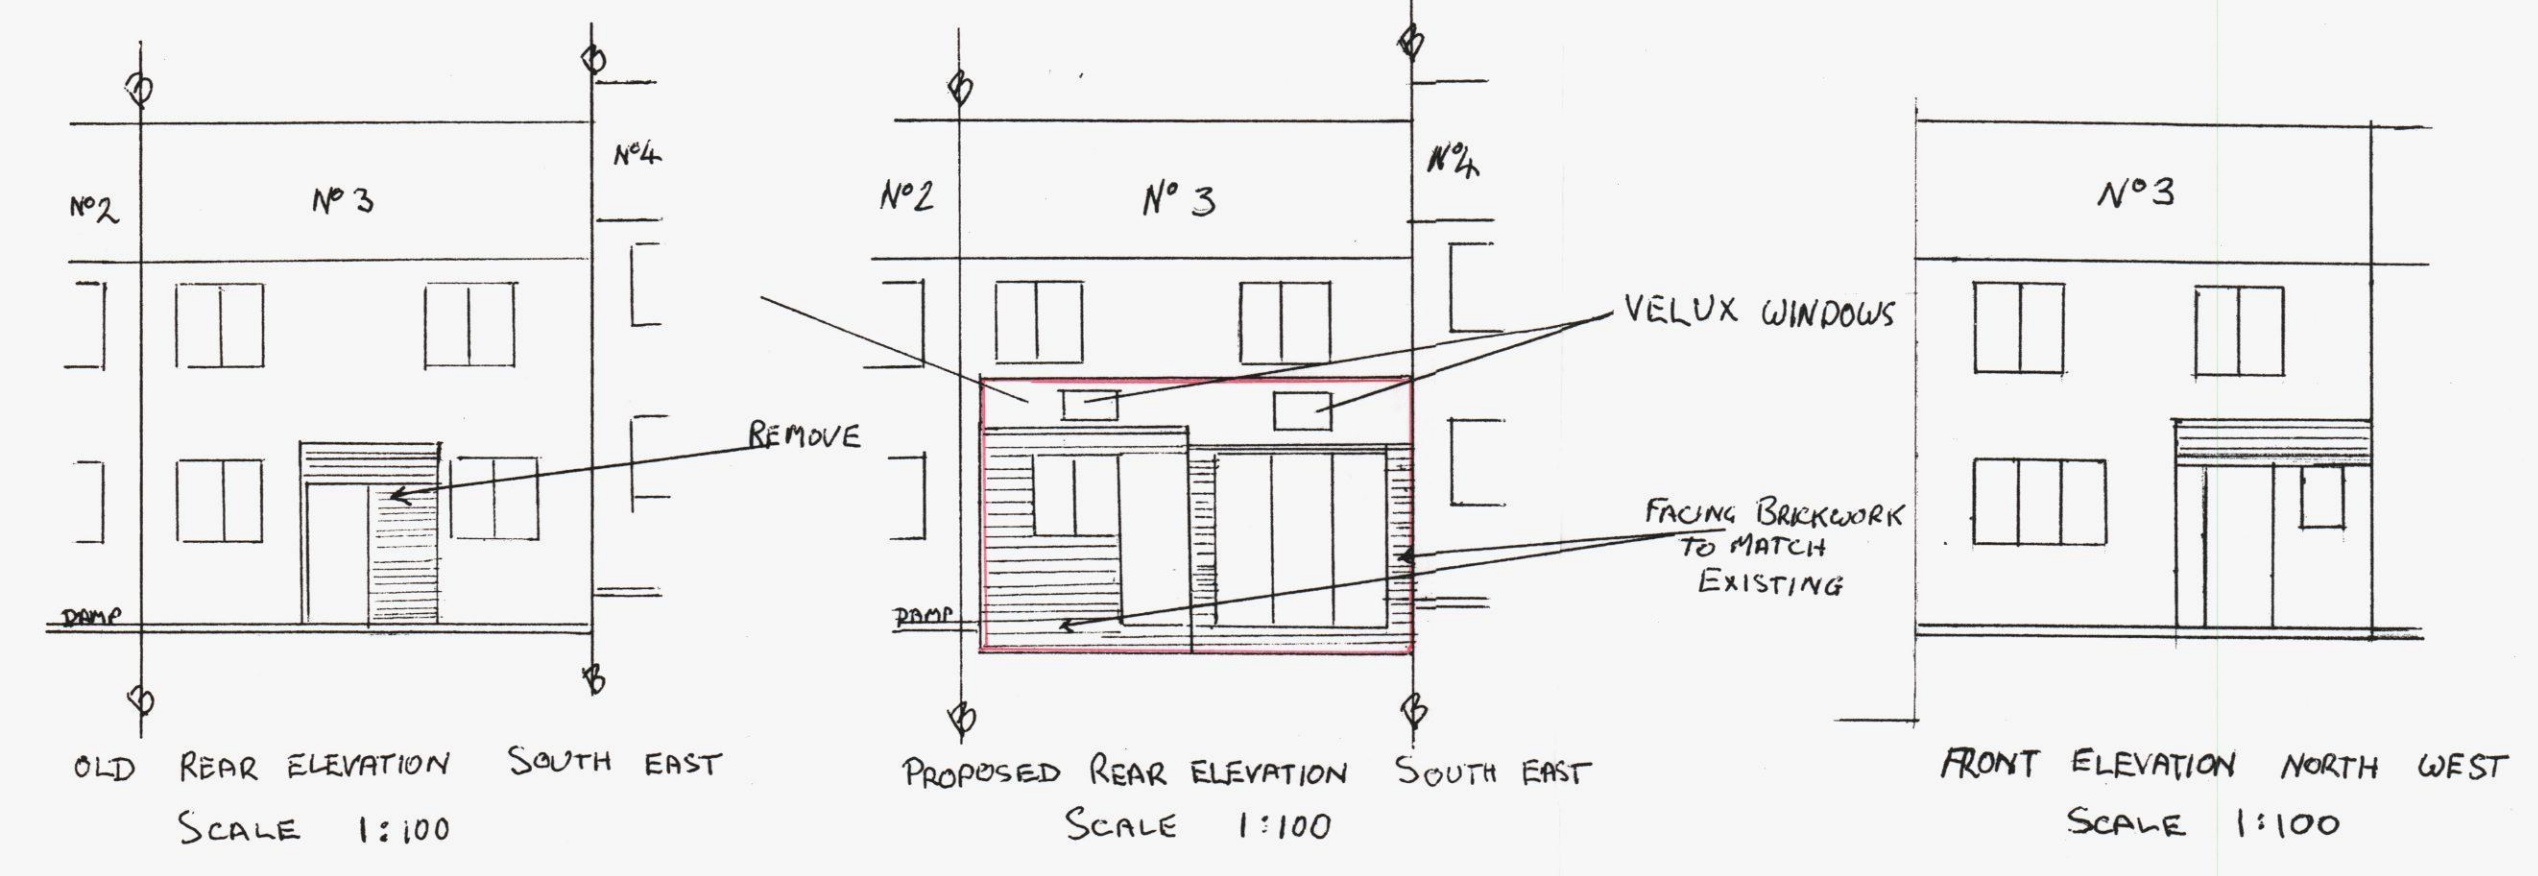
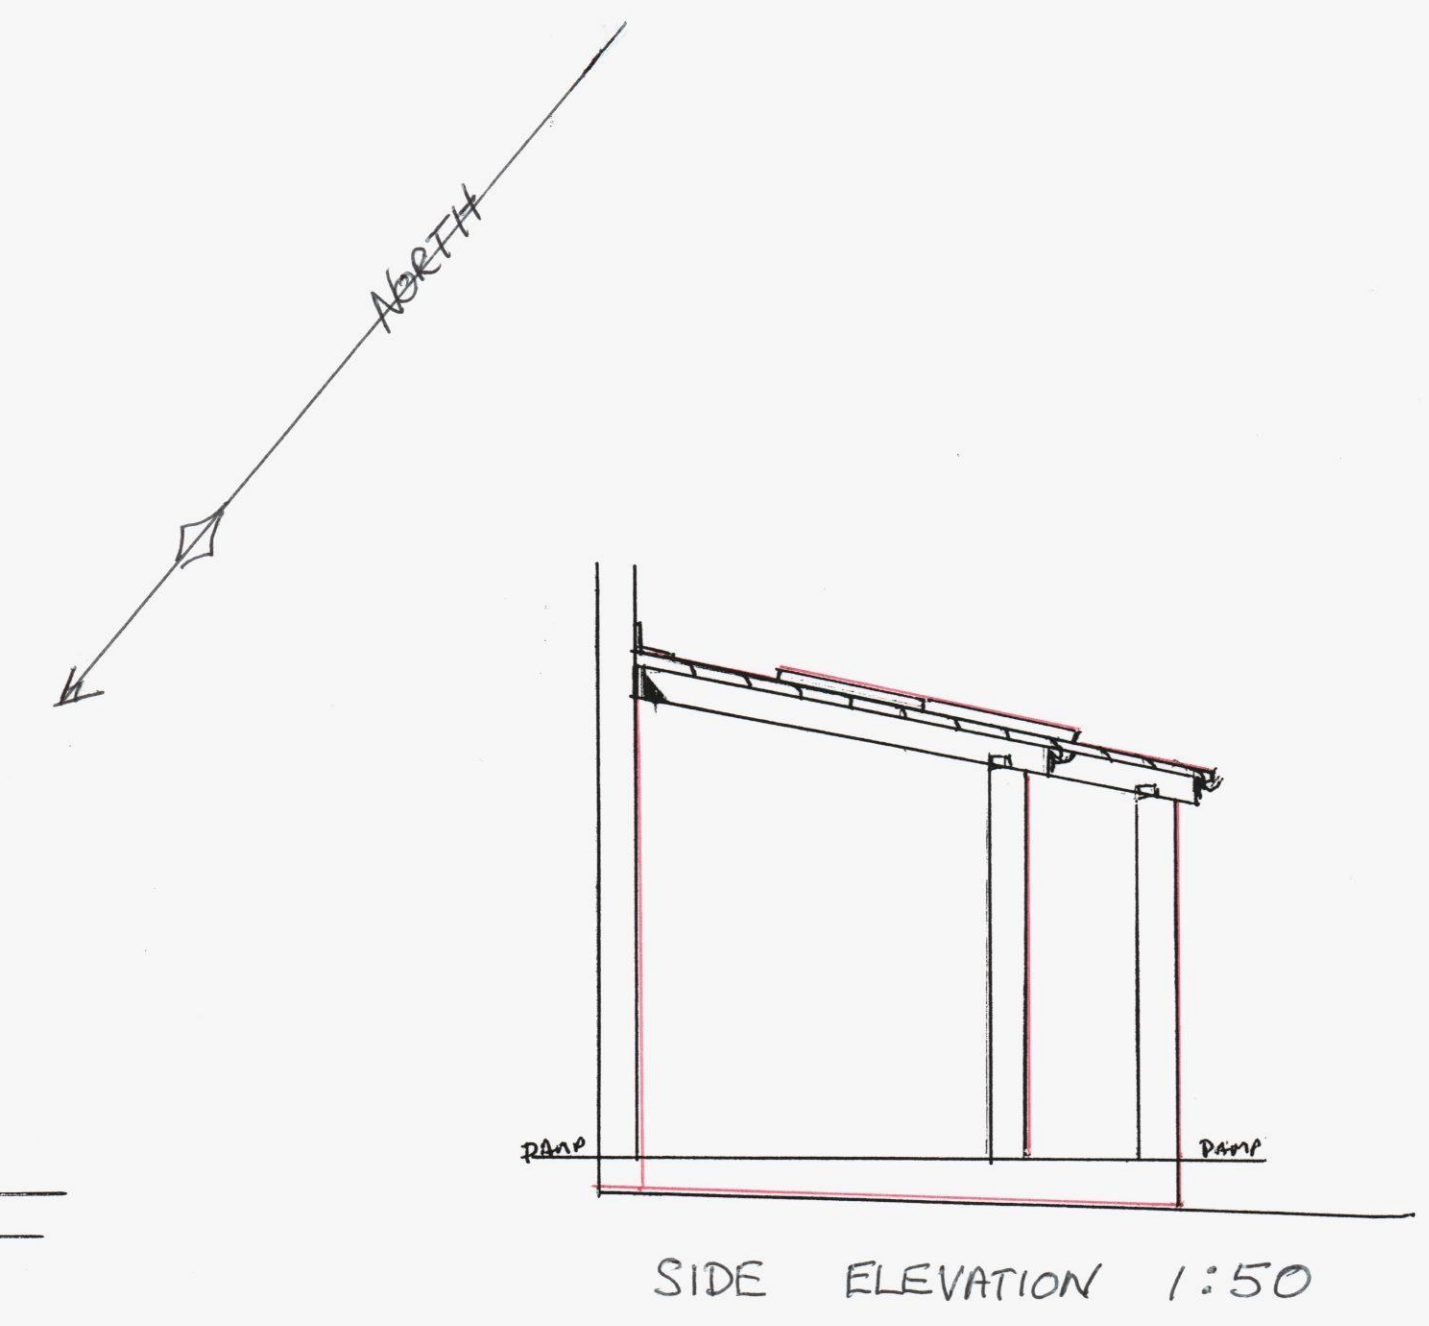
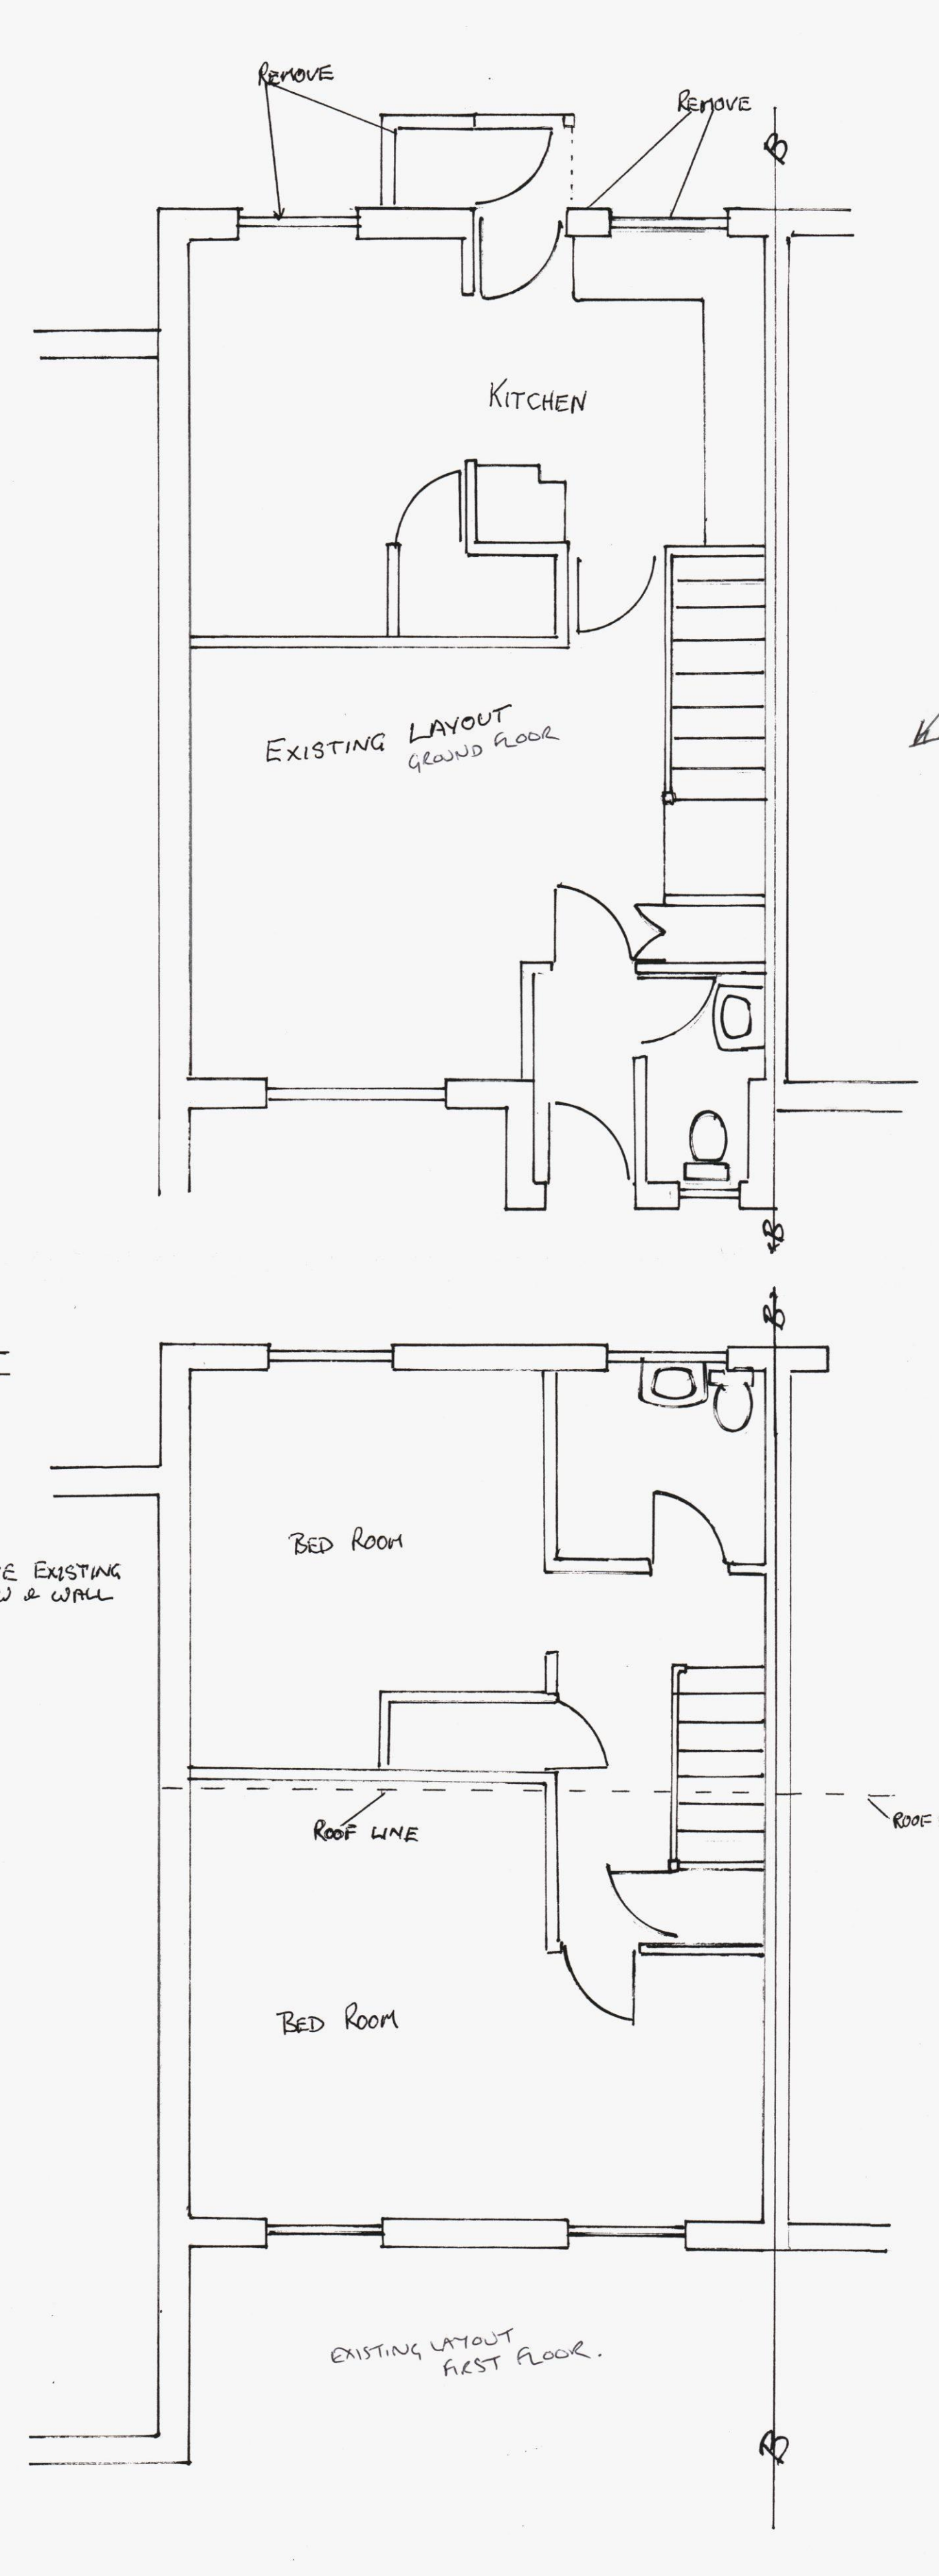


DRAWING TITLE PROPOSED REAR EXTENSION
SCALE 1:50 1:100
ADDRESS OFF PROPOSED DEVELOPMENT MR RICHARD AYLING 3 BADGER BROW WATERLOOVILLE HAMPSHIRE PO7 8PP
DATE ALL STRUCTURAL CALCULATION FOR INSULATION & TIMBER & STEELS SIZES TO FOLLOW

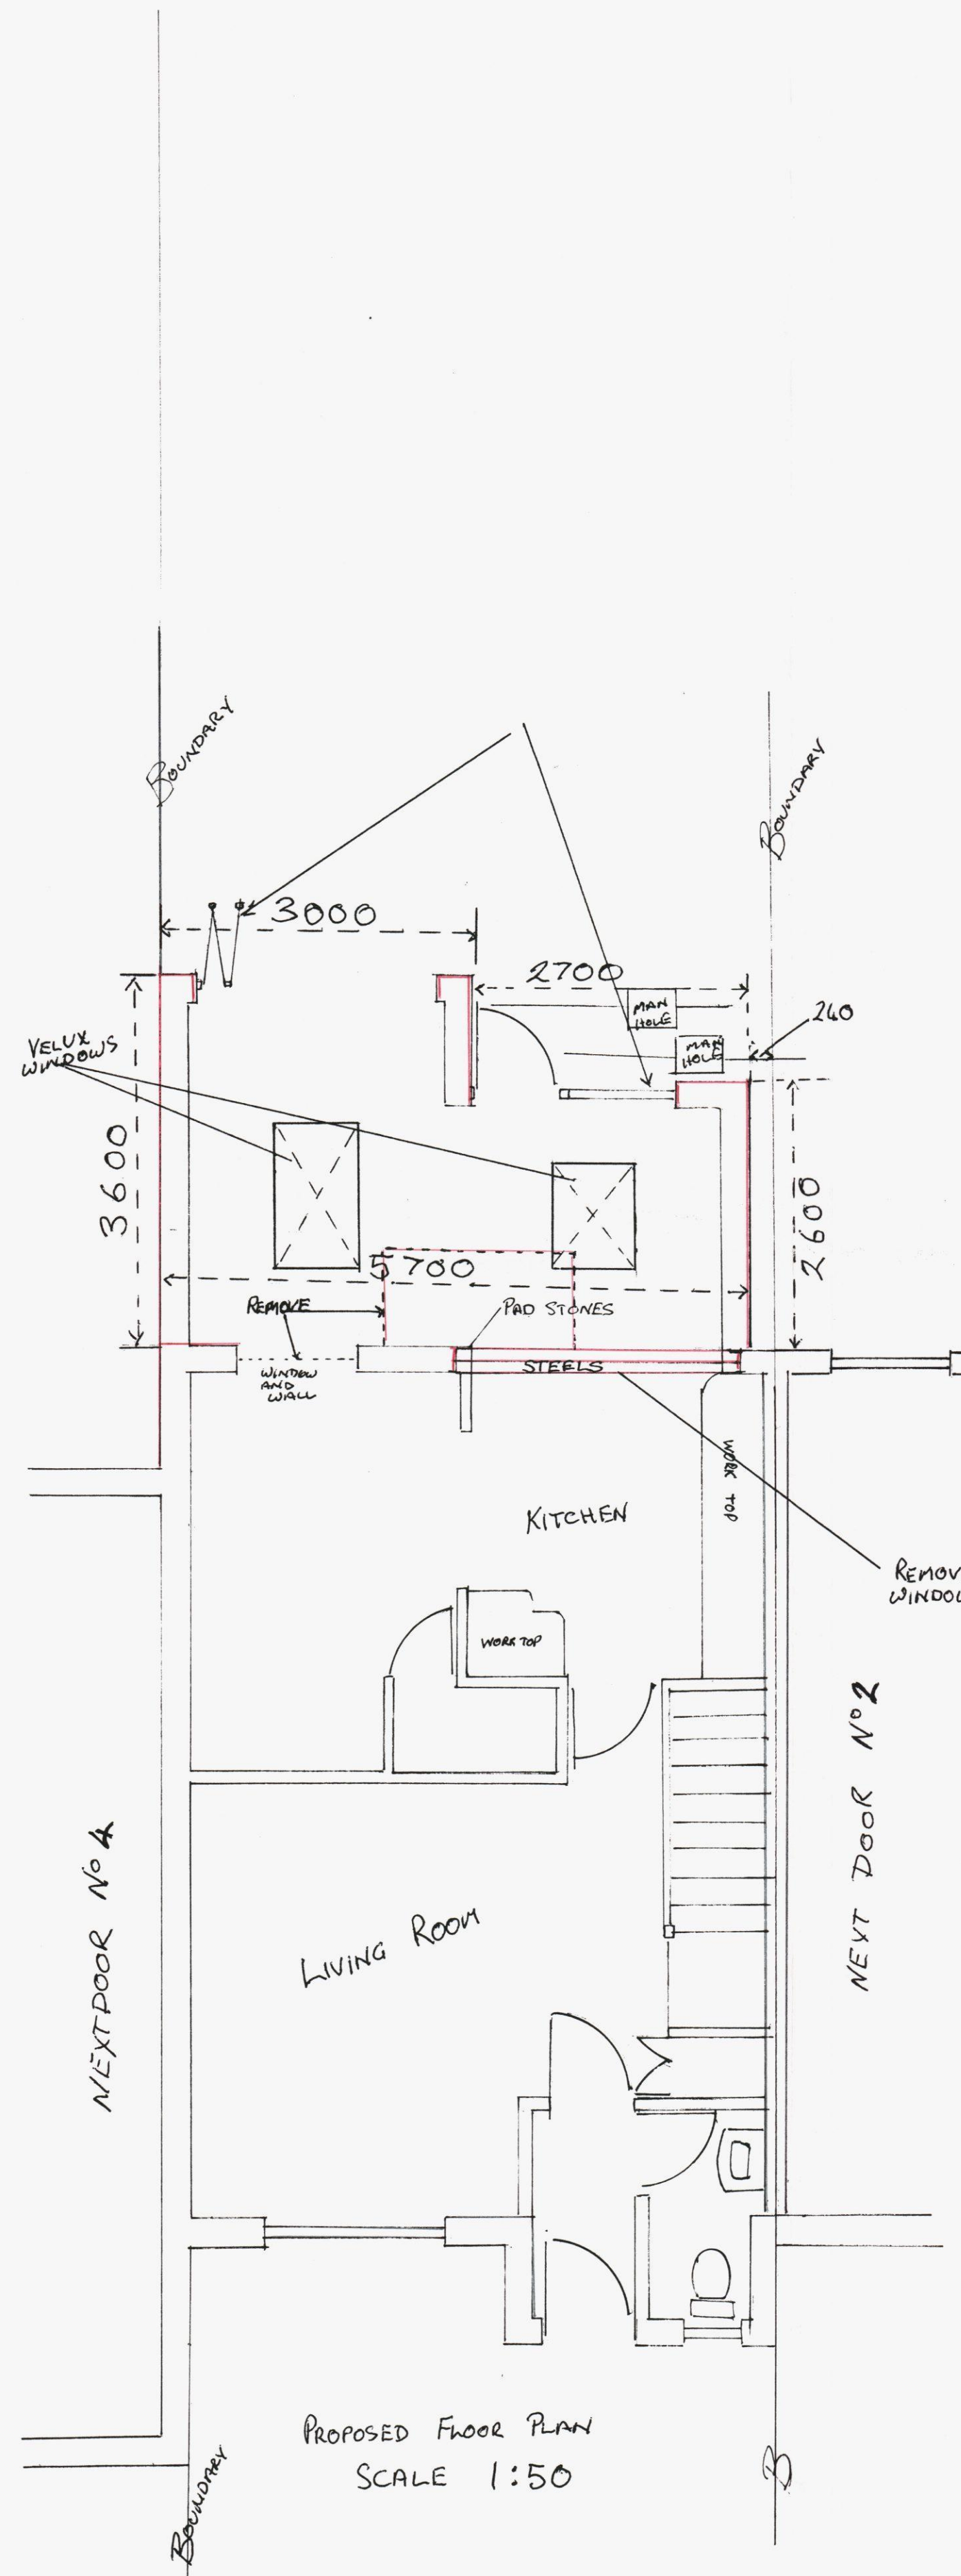

05 DEC 2012
RECEIVED