


PROPOSED FLOOR PLAN INCLUDING CONSERVATORY - 8 CLOVELL RD - POIT OSP

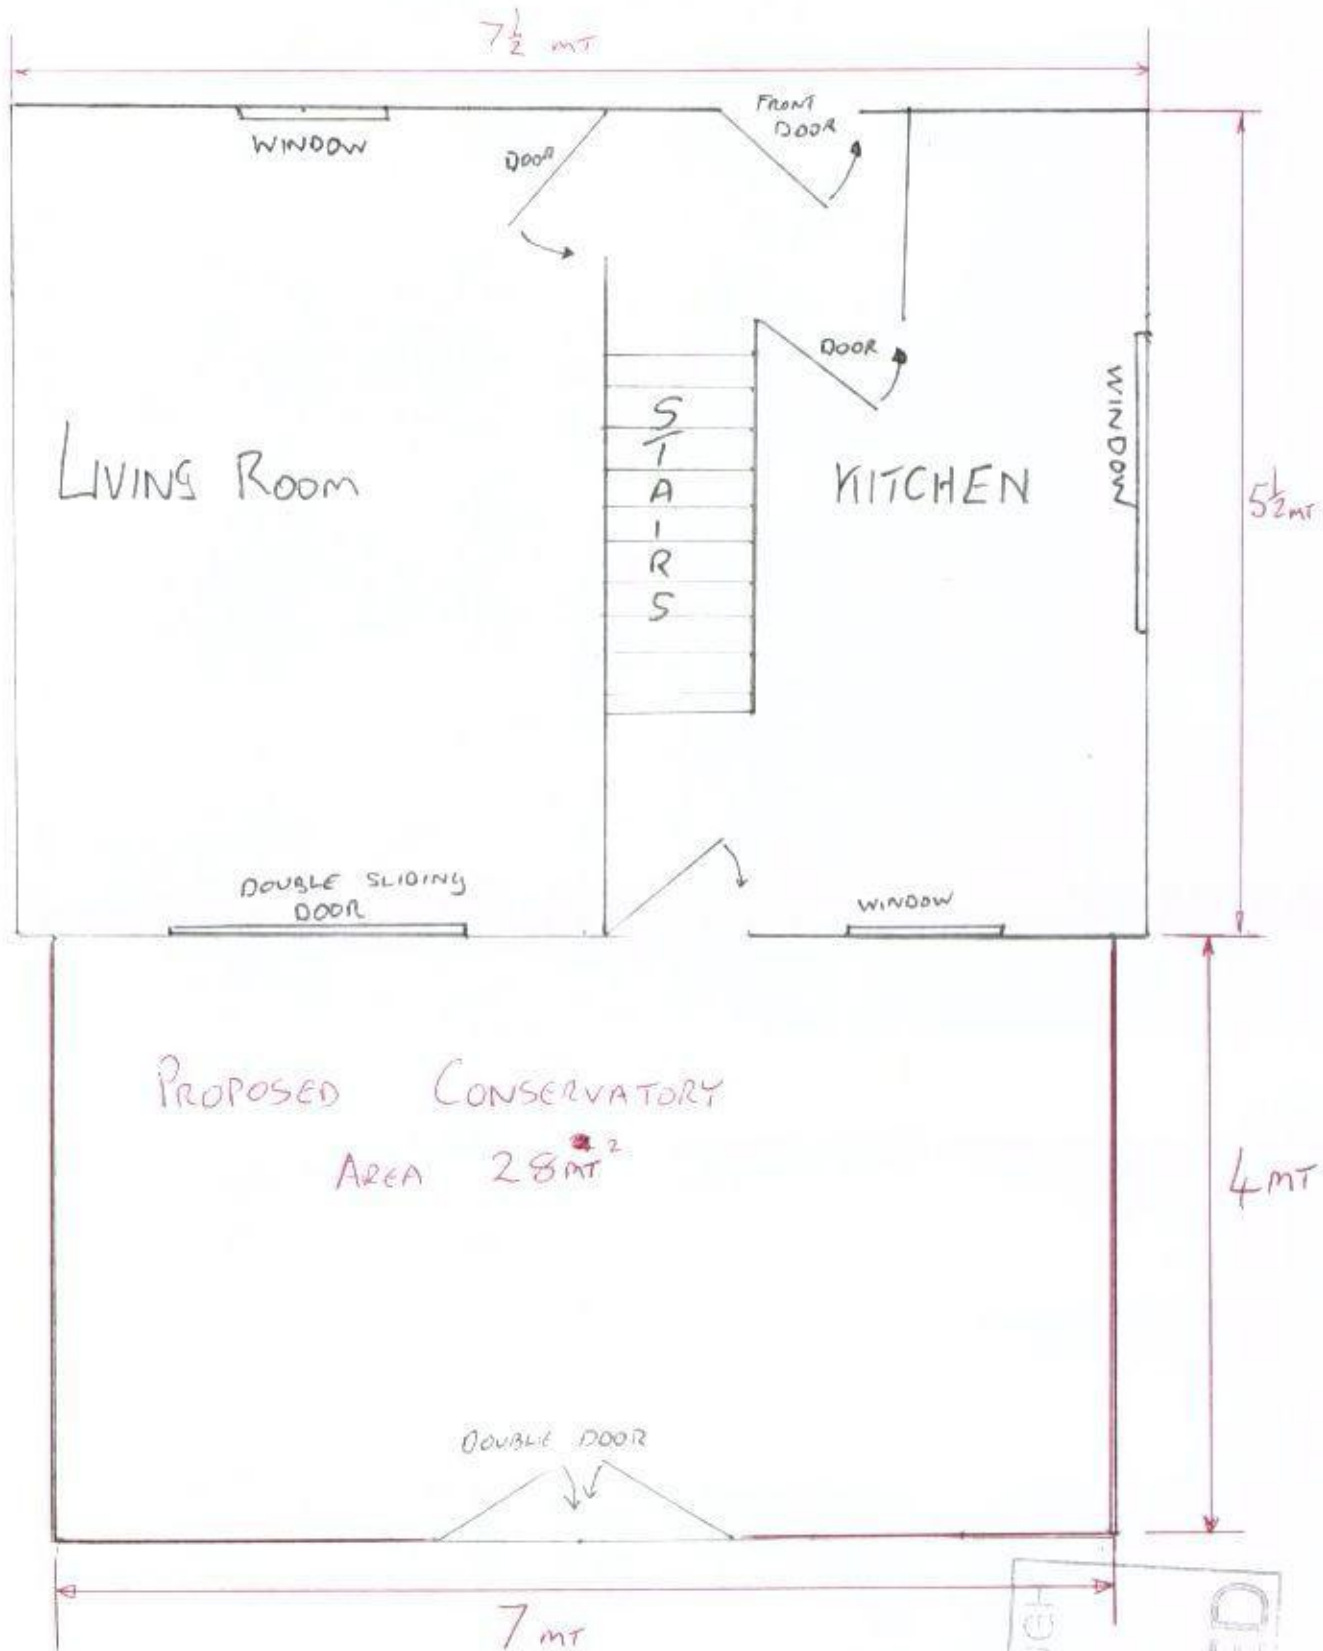

SCALE = 2cm = 1m

PLANNING APPLICATION = AM/12/00908

