PERMIT



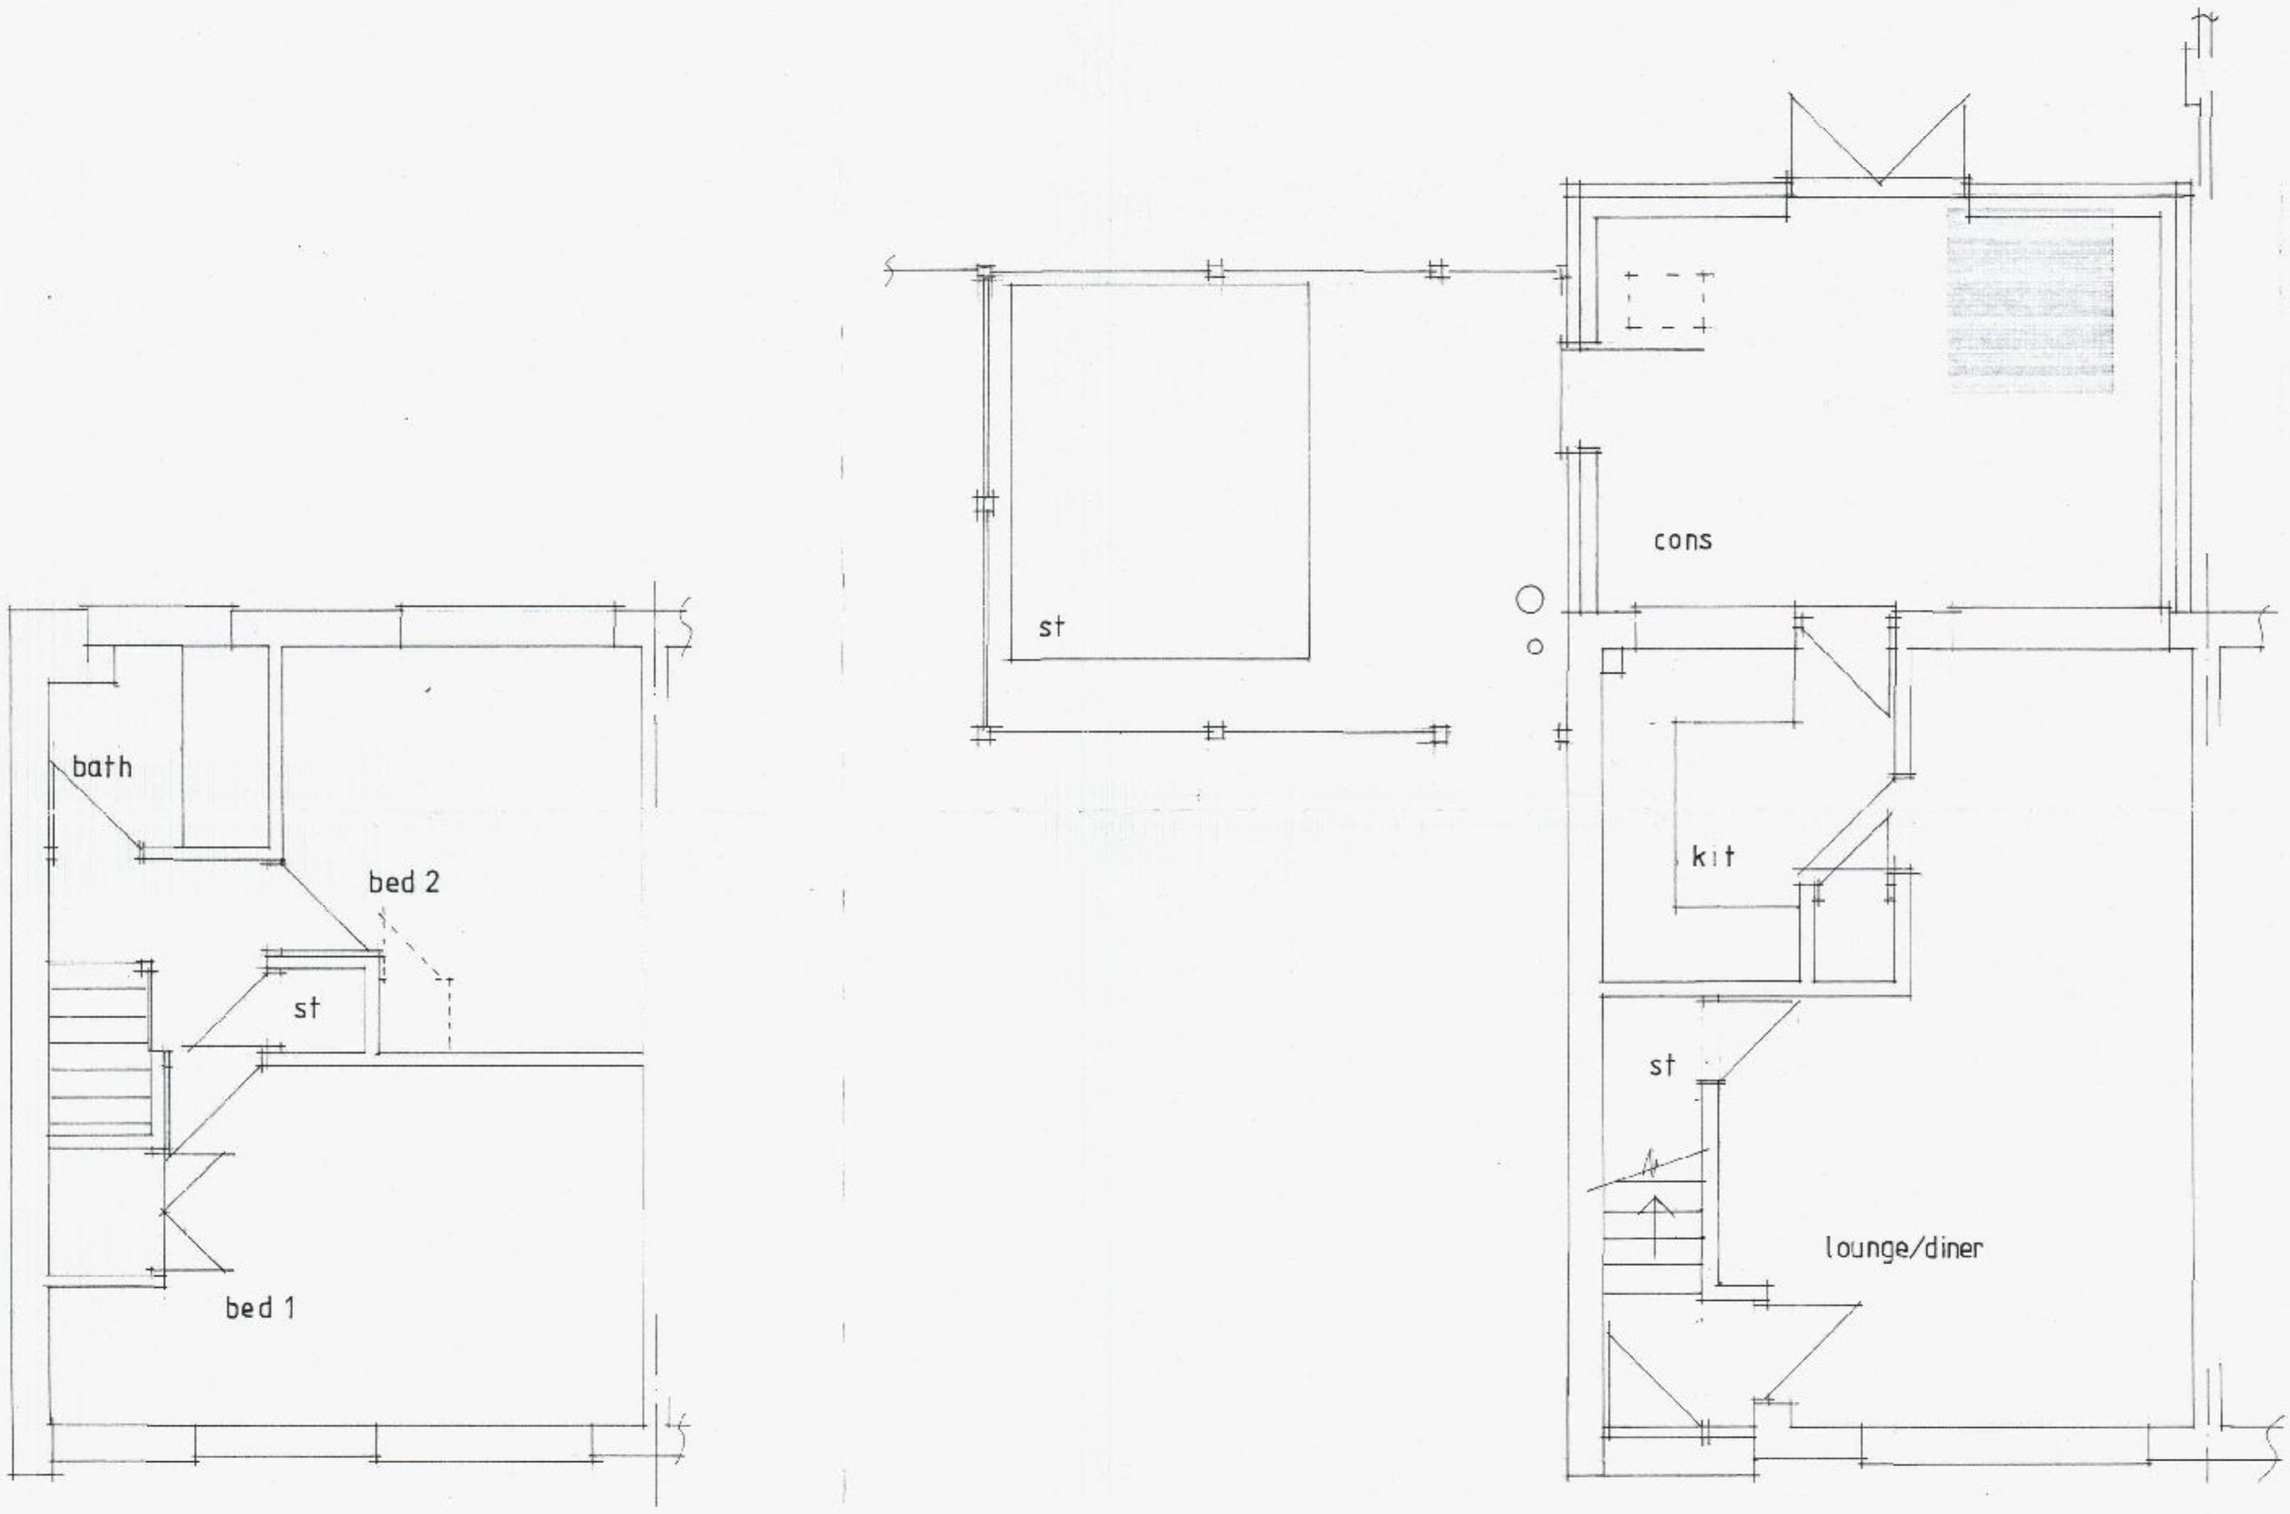

FIRST

GROUND

HAVANT BOROUGH COUNCIL
06 FEB 2012
RECEIVED

DATE REVISION

Ayles & Associates
ARCHITECTURAL DESIGN CONSULTANTS

44B West Street
Porchester, Fareham,
Hants. PO16 9UN
Tel: 023 9238 3162
Fax: 023 9237 2500
Mob: 07759870675

CLIENT Mrs A. Dridge.	DRAWN ta	DATE 01:12
PROJECT Extension to 7 Hornbeam Road Warblington Havant	SCALE 1:50 1:100	COPY Nº 04
DRAWING PLANS & ELEVATIONS as extg	DRAWING Nº 1106/01	