The contractor is responsible for checking, prior to commencement, all figured and scaled dimensions on drawings against actual dimensions on site.
Dimensions for fixed in items are to be taken from site.
This drawing is the copyright of SMN and must not be amended or reproduced without first seeking permission.
All works shown on this drawing must be carried out to conform to the relevant British Standard or Codes of Practice.
If there is a conflict between information shown and any British Standard or Code of Practice then the higher standard should apply.
These plans have been prepared only for the purpose of obtaining Local Authority Approval & do not form part of any specification of works to be carried out.
Extension walls, extension foundations/guttering etc not to encroach over adjacent boundary.
Boundaries indicated are assumed.
Works carried
Note: The Part
Drains shown
Plans to be rea
Scale only for t
Walls and door

PERMIT

External Materials

Dormer - to have plain tiles to match existing colour and texture.
Windows - to be uPVC (white) profiles to match existing
Roof Windows - Velux windows
Soffit & fascia boards - to be uPVC (white)
Gutter & down pipes - to be black round line

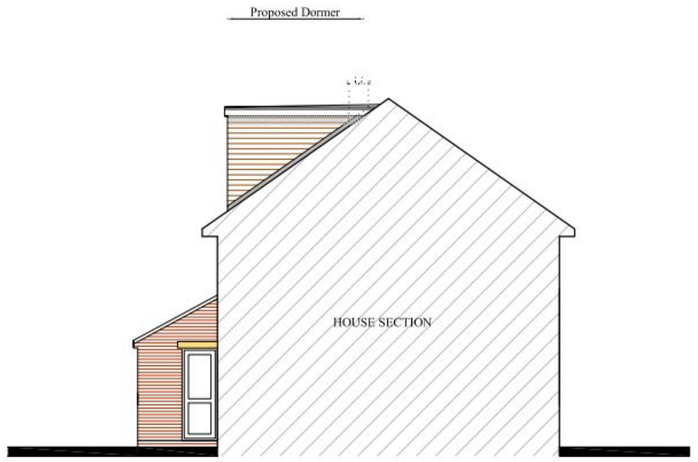

Side Elevation/Section As Proposed

Scale 1:100 (north west)



Front Elevation As Proposed

Scale 1:100 (south west)

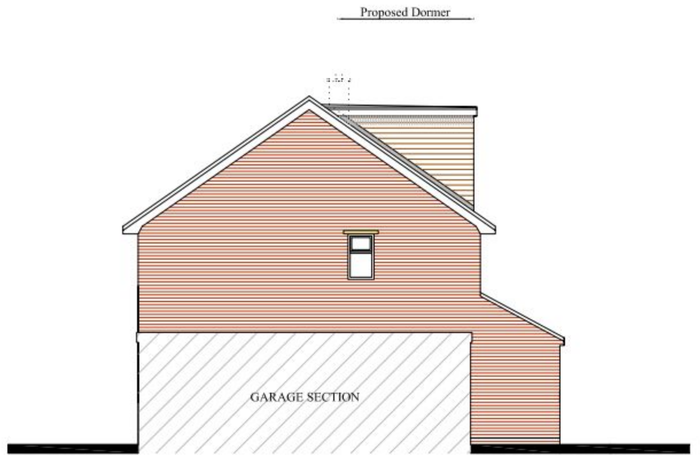

Side Elevation/Section As Proposed

Scale 1:100 (south east)



Rear Elevation As Proposed

Scale 1:100 (north east)

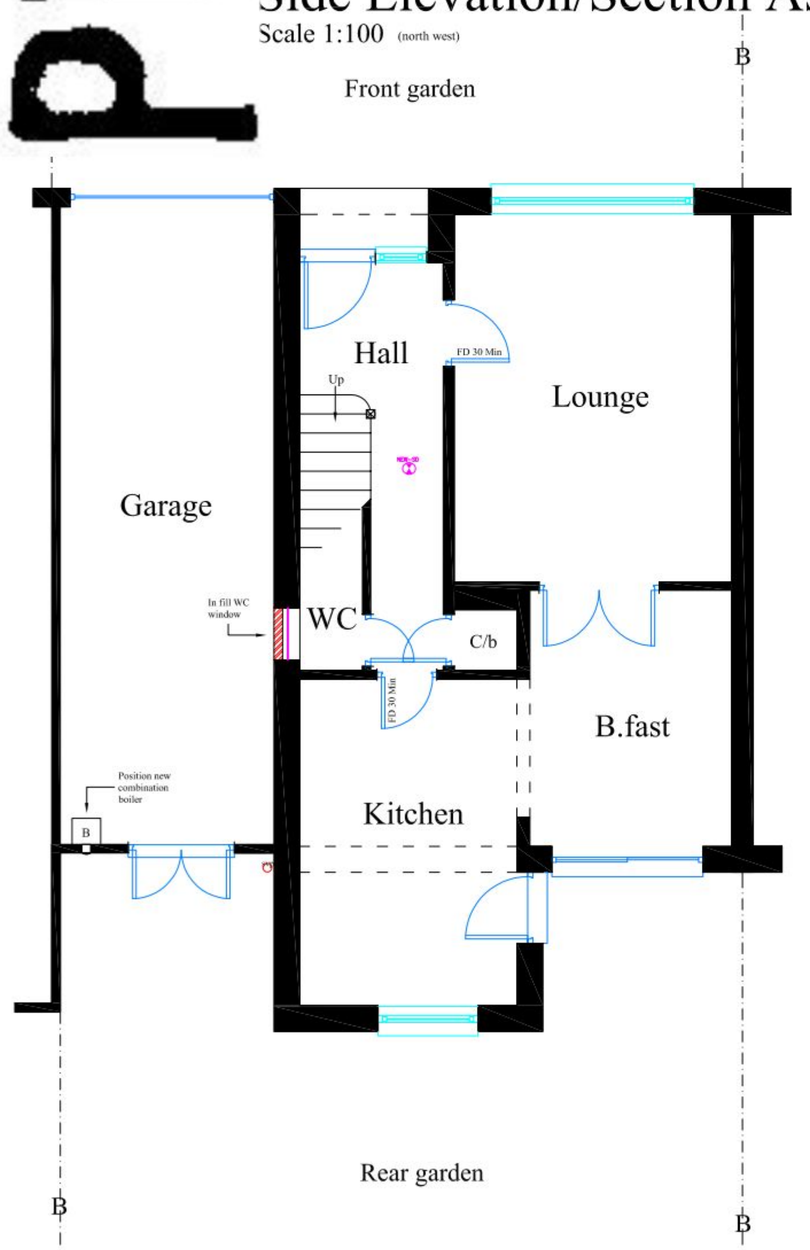

Ground Floor Layout As Proposed

Scale 1:50

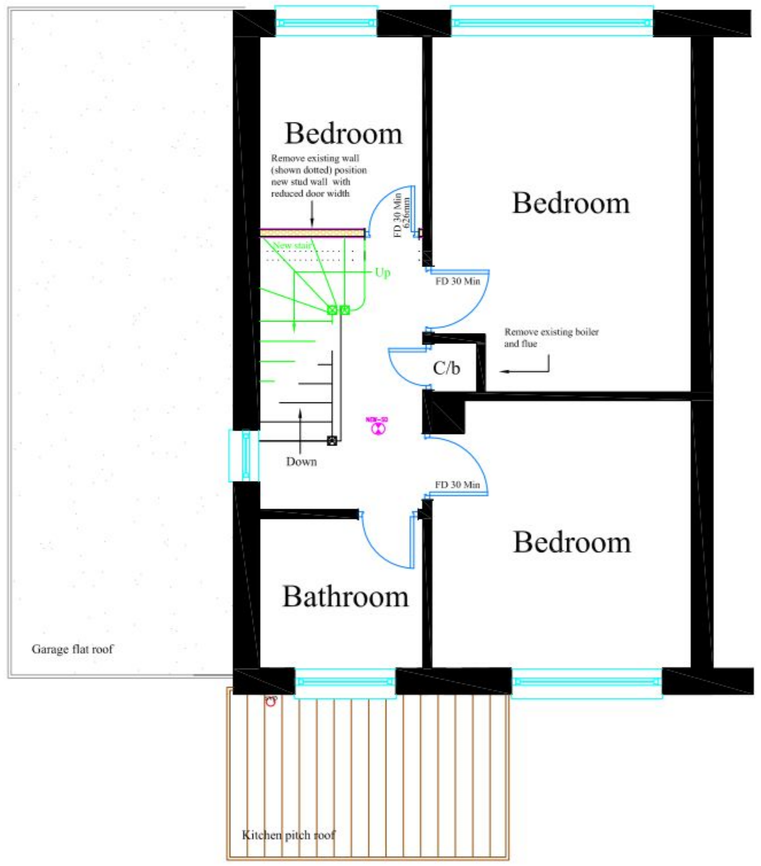

First Floor Layout As Proposed

Scale 1:50

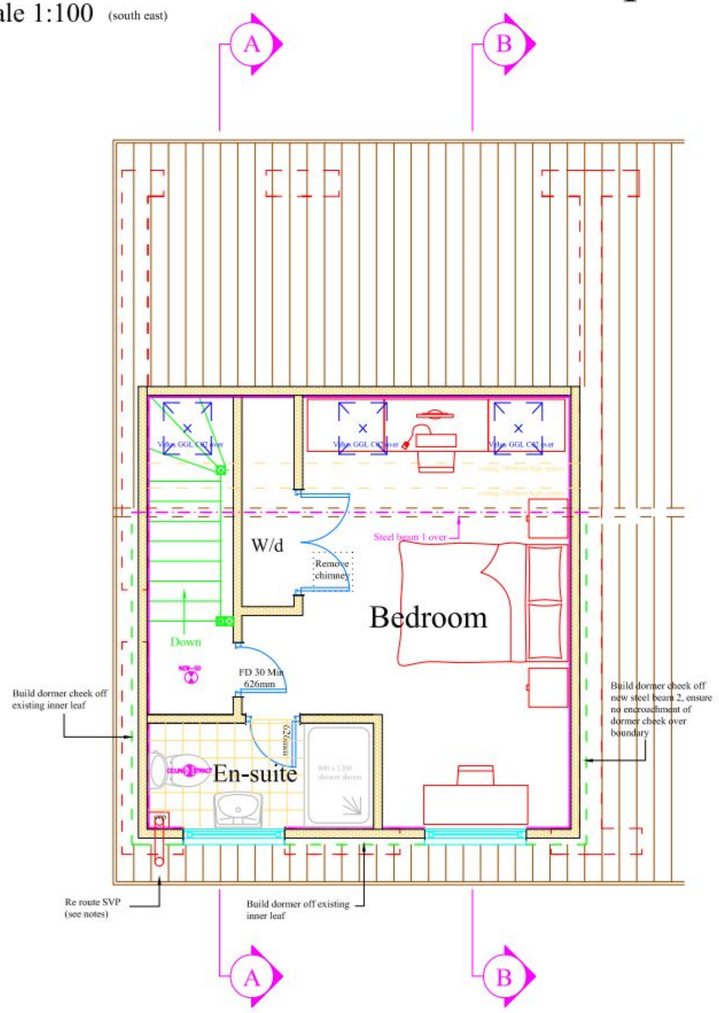

2nd Floor Layout As Proposed

Scale 1:50

SCALE IN METRES 1:50
0 1 2 3 4 5 10 15 20

SCALE IN METRES 1:100
0 1 2 3 4 5 10 15 20

A		
B		
C		
	Date	Revision

Copyright

Steven M Norton
CHARTERED SURVEYOR
26 Mulberry Avenue
Fareham
Hampshire
PO14 2SN
Tel: 01329 517649
Email: office@stevennorton.co.uk
www.stevennorton.co.uk
RICS

Architectural Services
Planning & Building Regulation advice and submissions
Party Wall Services
Project Management
Project Monitor Services
Contract Administration

Client
Mr & Mrs Wild

Job Title
Loft Conversion & Rear Dormer @
2 Dudleston Heath Drive
Cowplain
Waterlooville
Hampshire
PO8 8AR

Drawing Title
Proposed Floor Layouts
Proposed Elevations

Scale As shown

Date November 2011 | Drawn By SMN

Drawing No. wild-11-02 | Rev.