


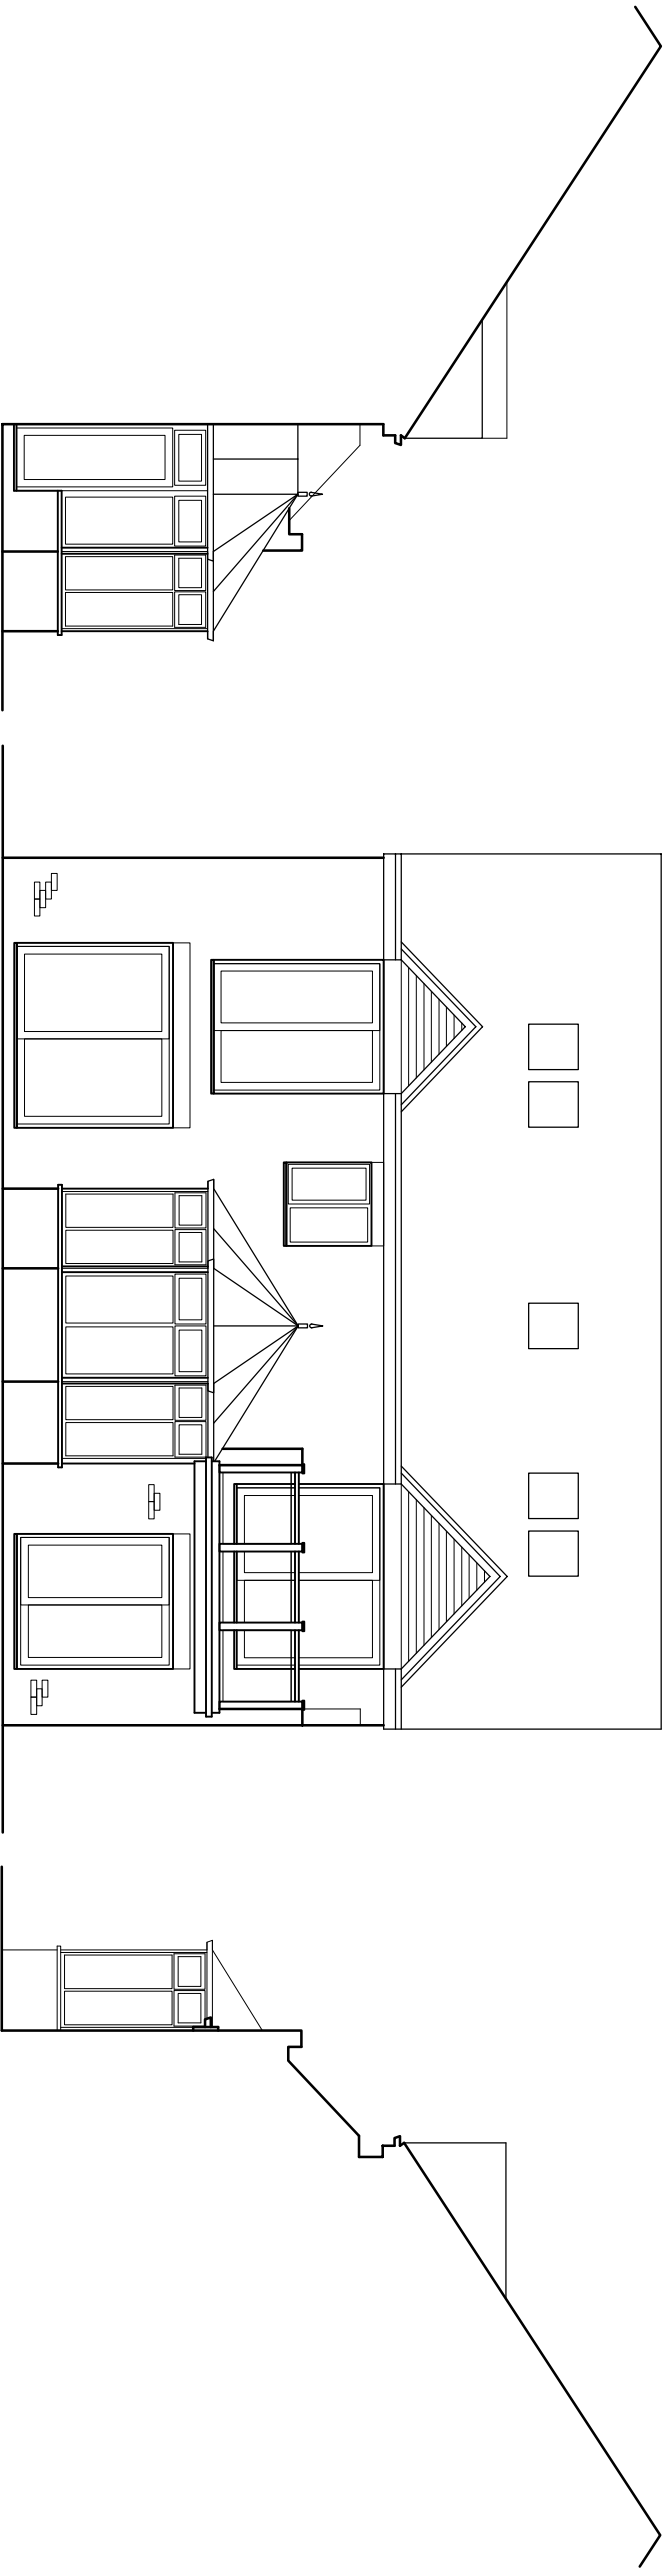

West
1:100

South
1:100

East
1:100

N.B. North elevation: NO CHANGE