


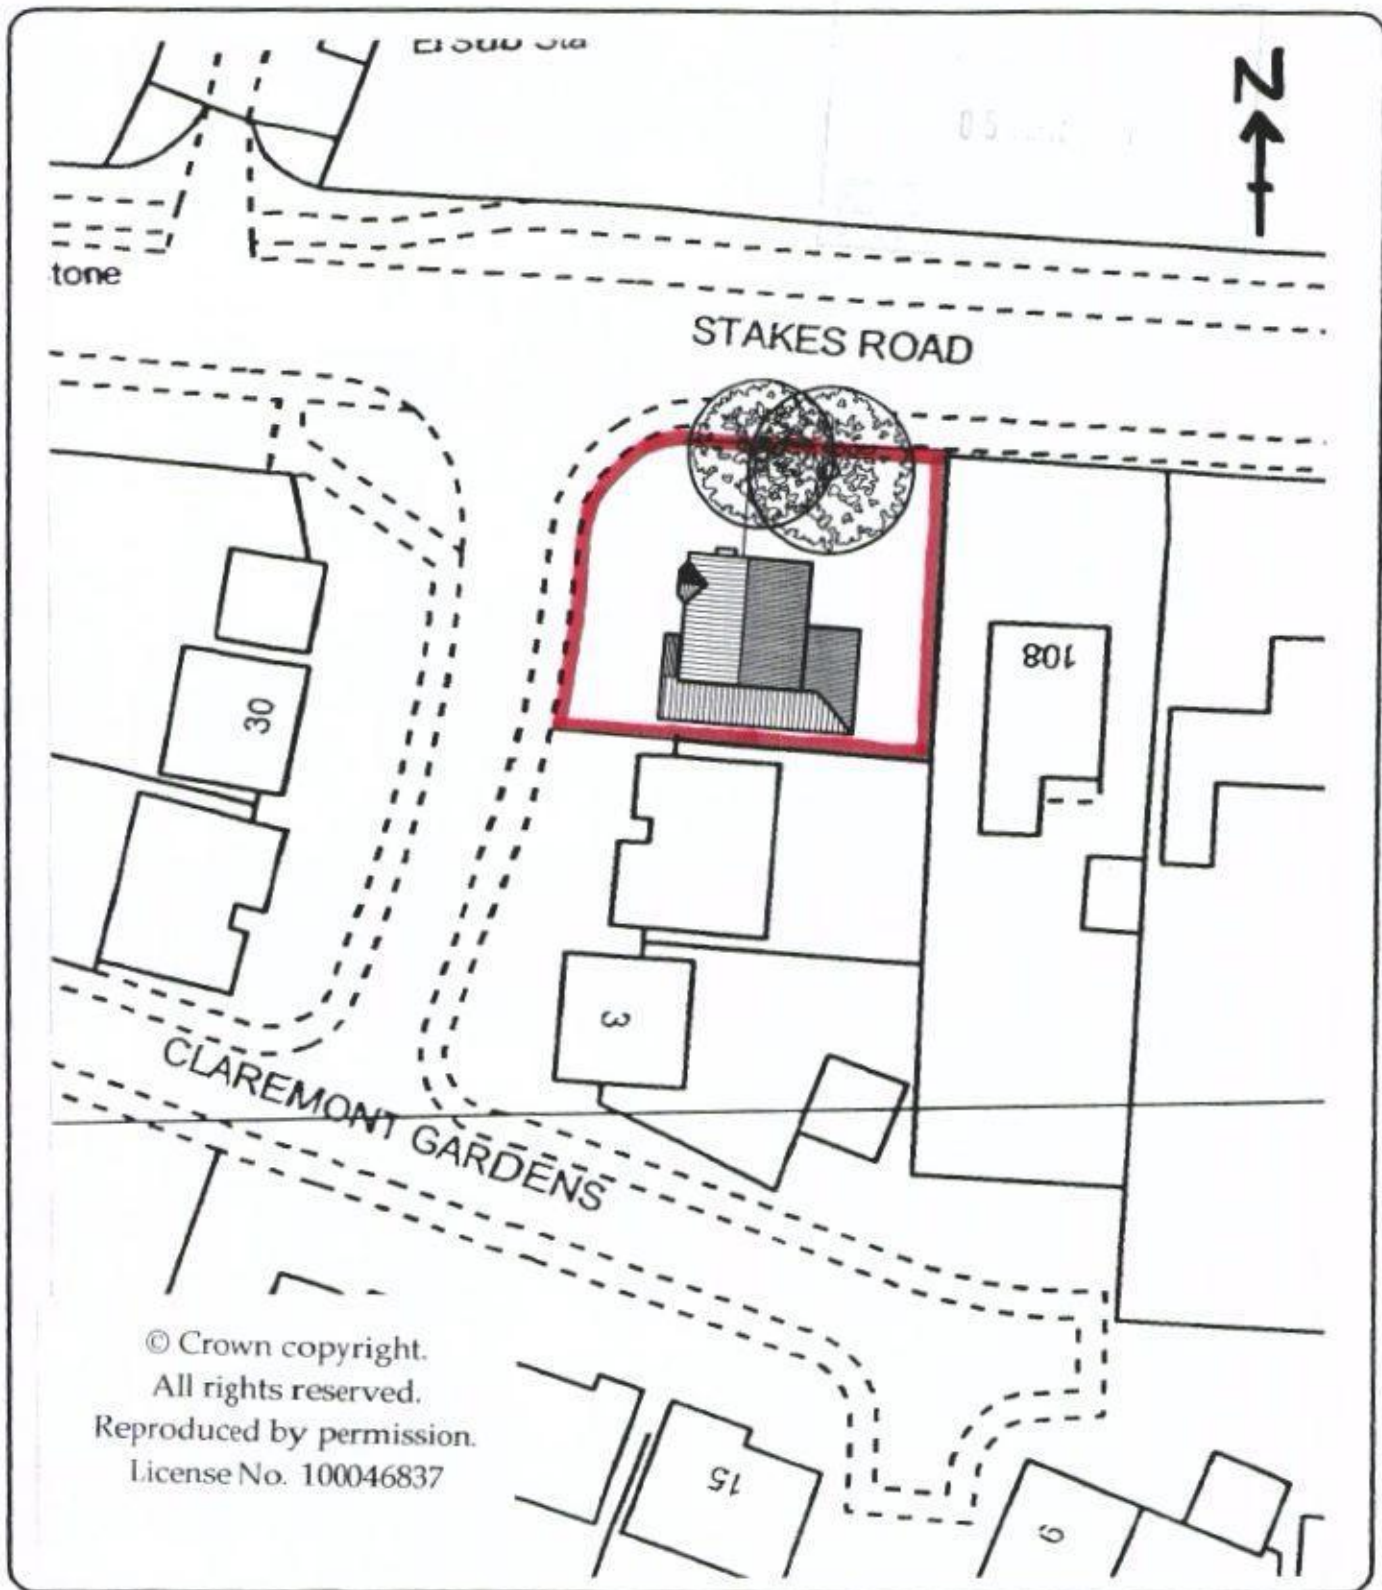

Martin Critchley
Chartered Architect

7 North Street
Havant, Hampshire, PO9 1PW
023 82 474 818
critchleyarchitect@hotmail.com

Job

1 CLAREMONT GARDENS,
PO7 5LL

Job No.

1316

Date: 03/04/13

Scale: 1:500

Drawn: P.C

Title

BLOCK PLAN

Drawing No.

202