



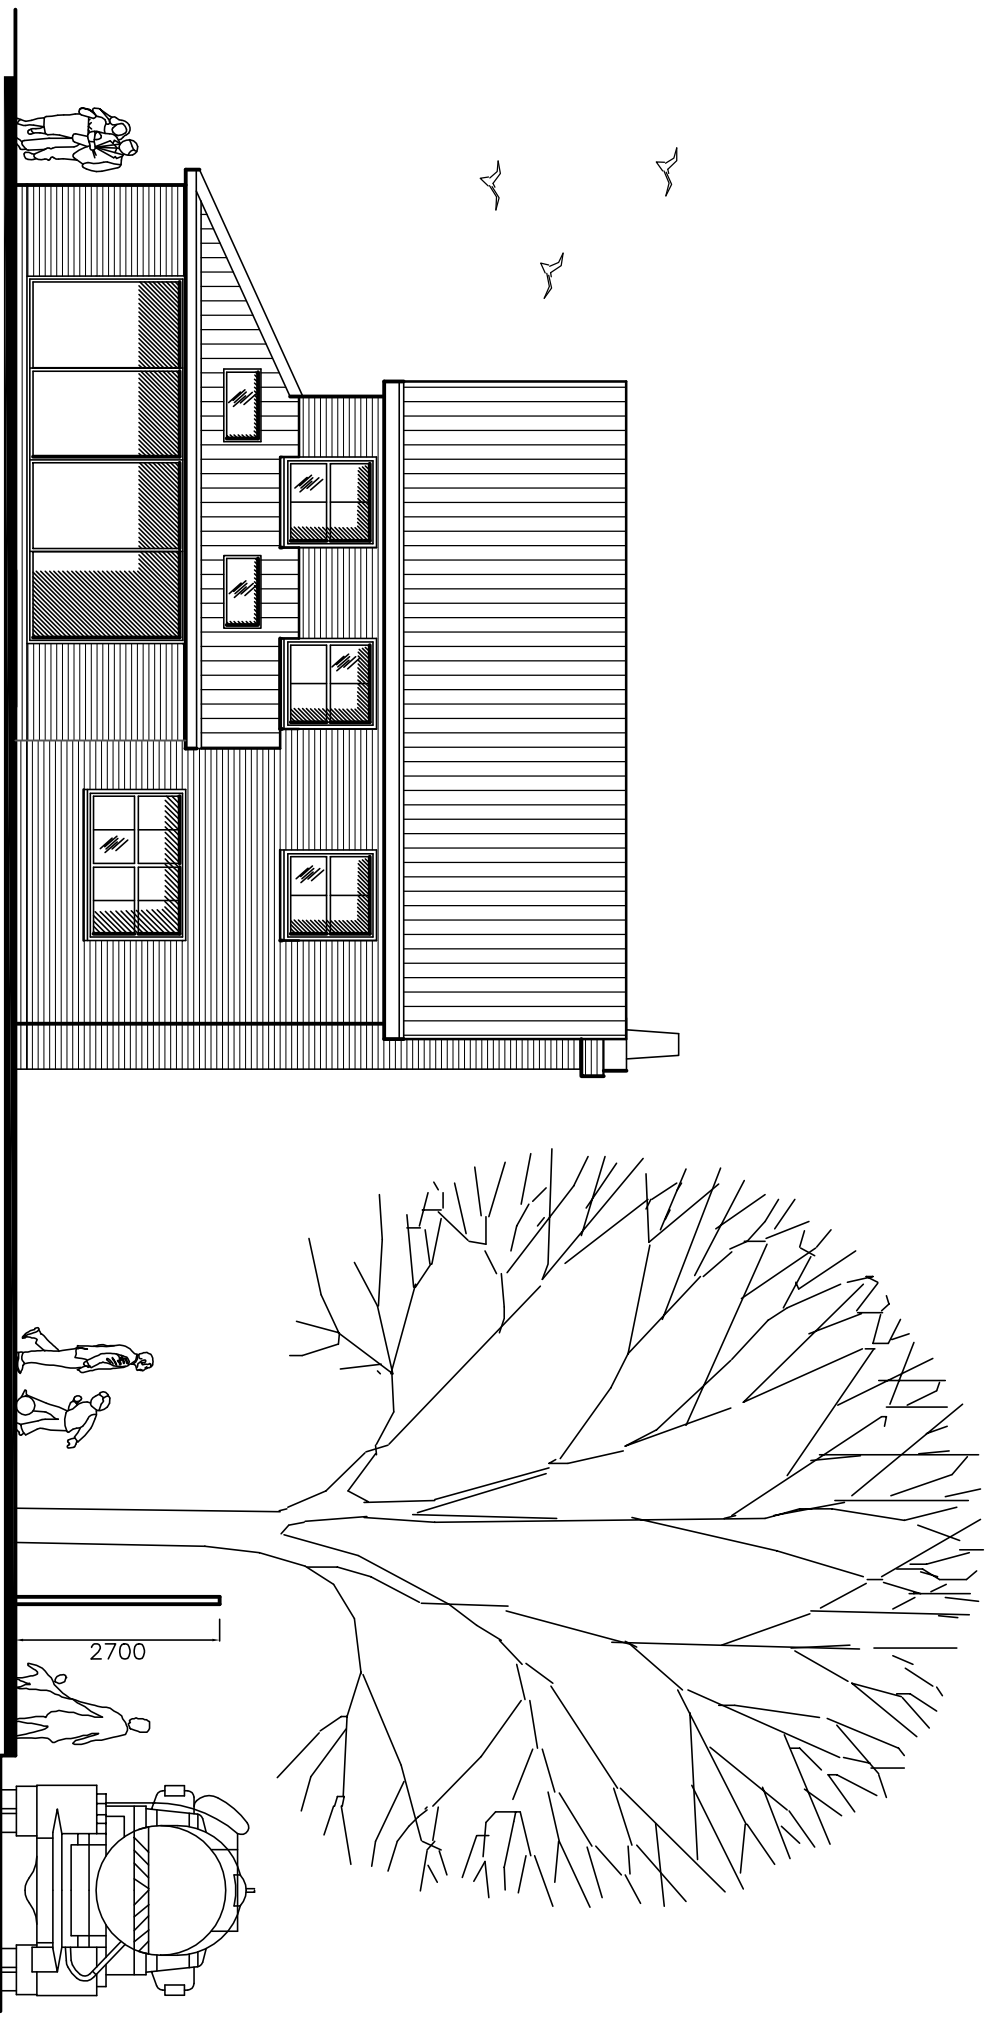


EAST
ADDITION

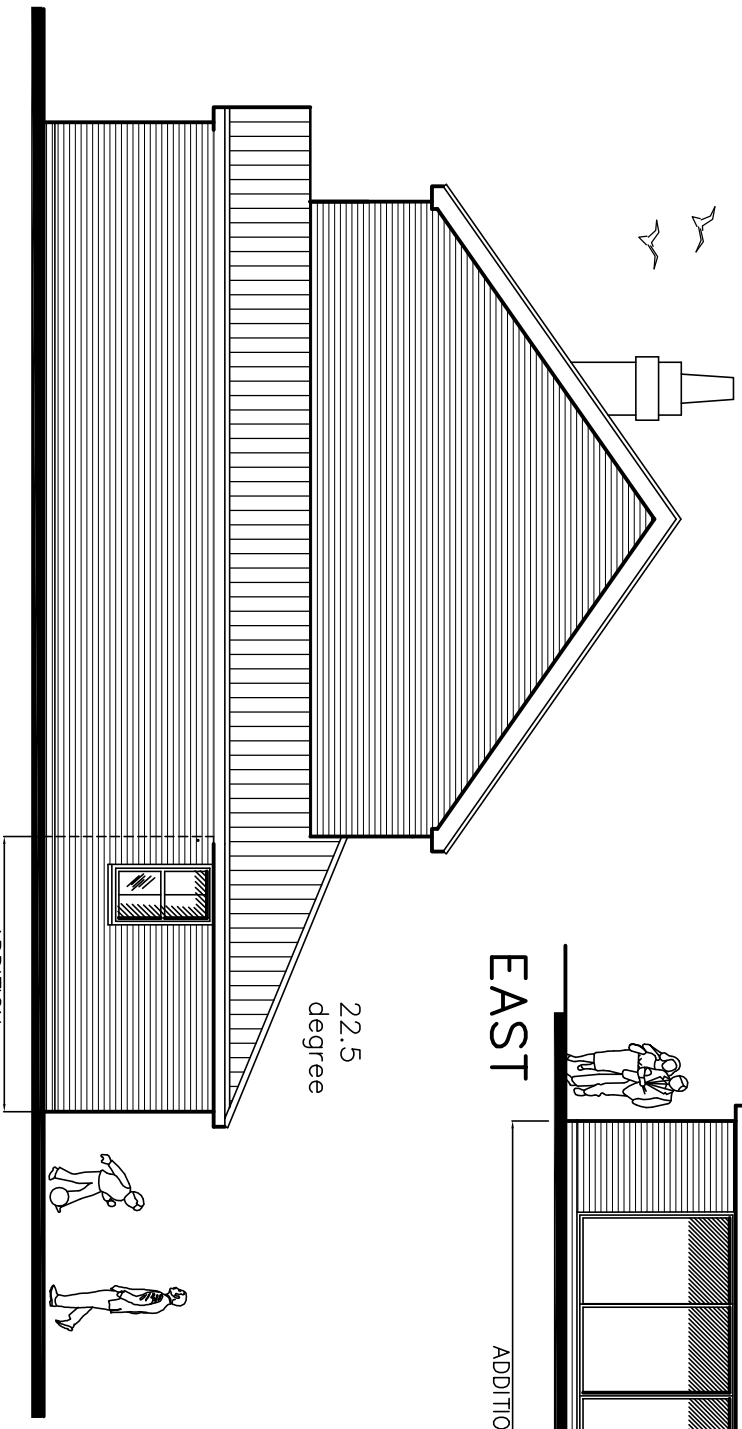

SOUTH

ADDITION

NORTH

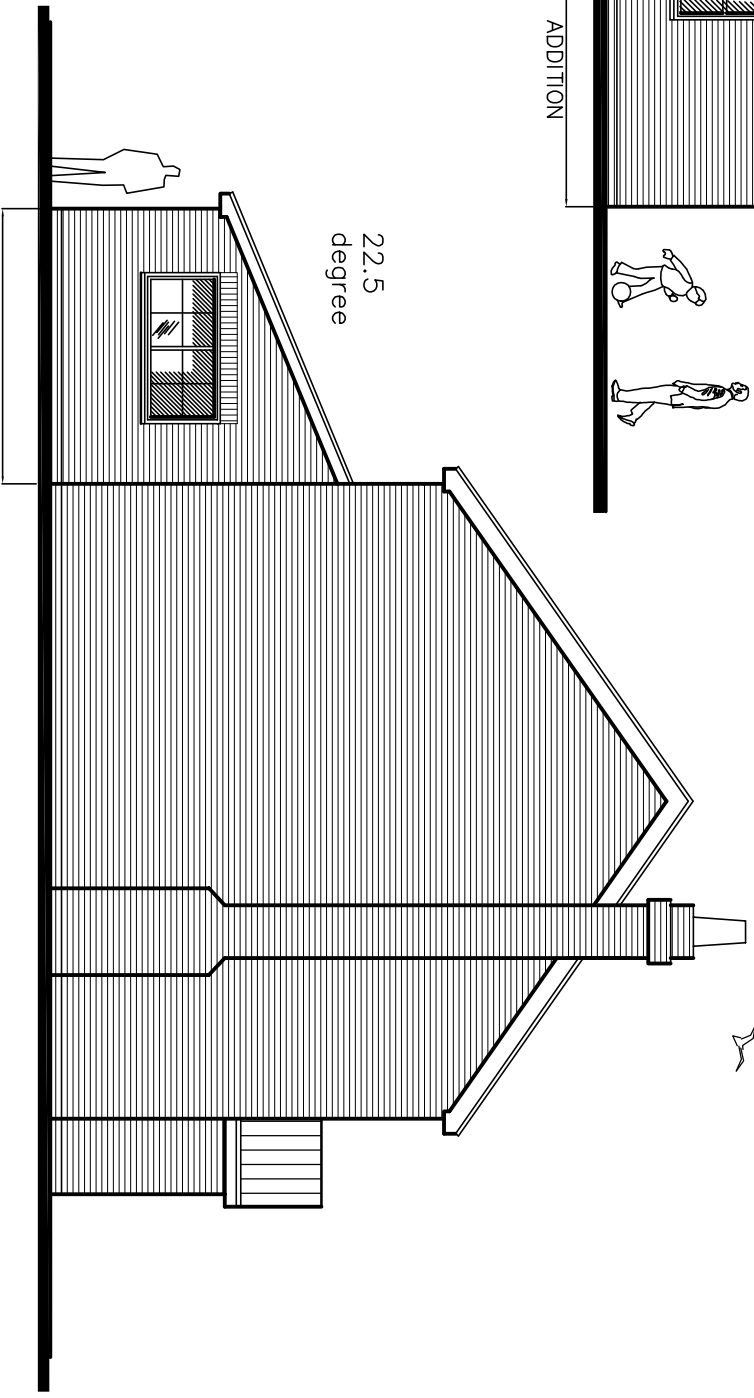

NORTH

ADDITION

1 Claremont Gardens
Purbrook
PO7 5LL

PROPOSAL ELEVATIONS

Martin Critchley
Chartered Architect
7 North Street
Havant, Hampshire, PO9 1PW
023 92 474 919
critchleyarchitect@hotmail.com

Scale A3=1:100, A1=1:50
Drawn MHC/SAR
Date 08/03/13

Revisions

- A. Client revisions. 15/03/13
- B.
- C.
- D.
- E.

1316-402 A

metres

10

20

30

40