




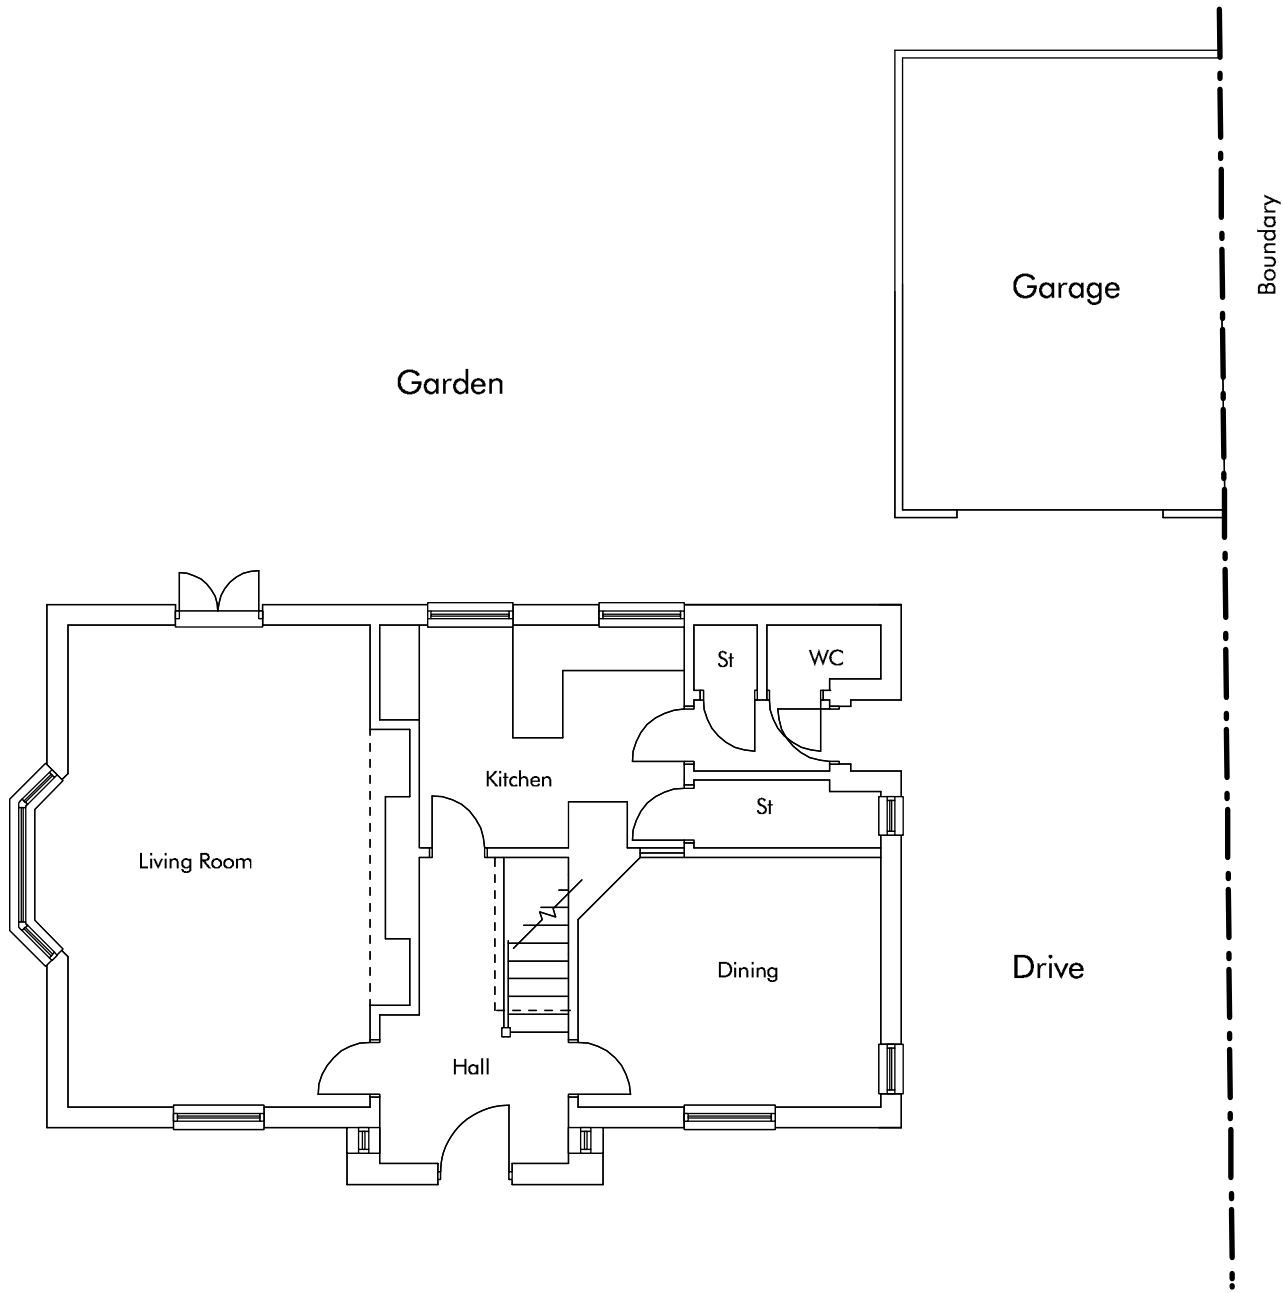

Existing Ground Floor Plan

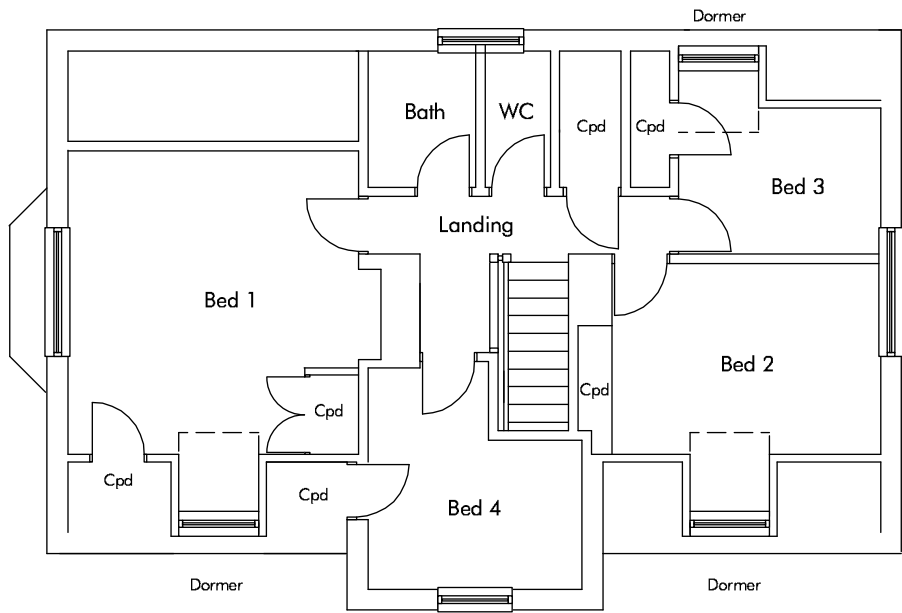


Existing First Floor Plan

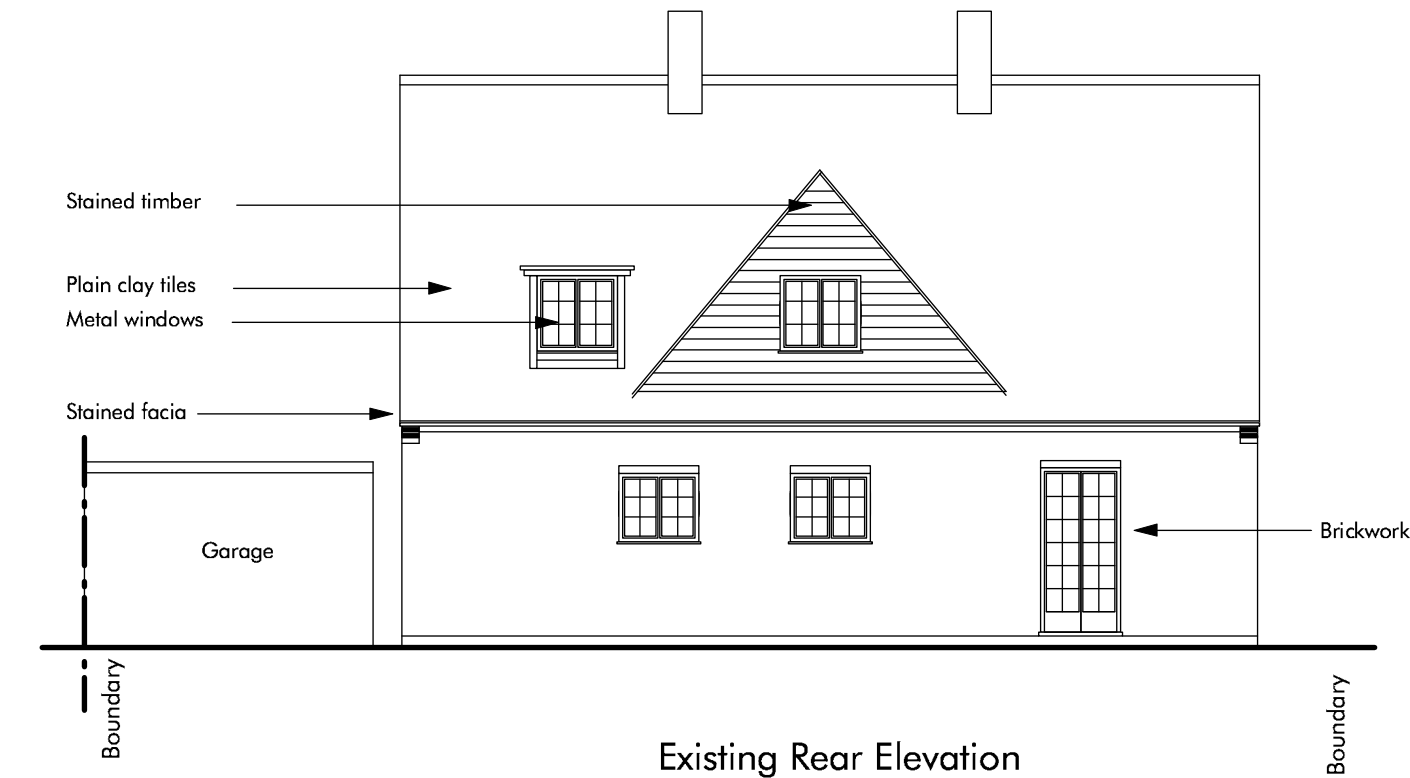

Existing Rear Elevation



Existing Side Elevation

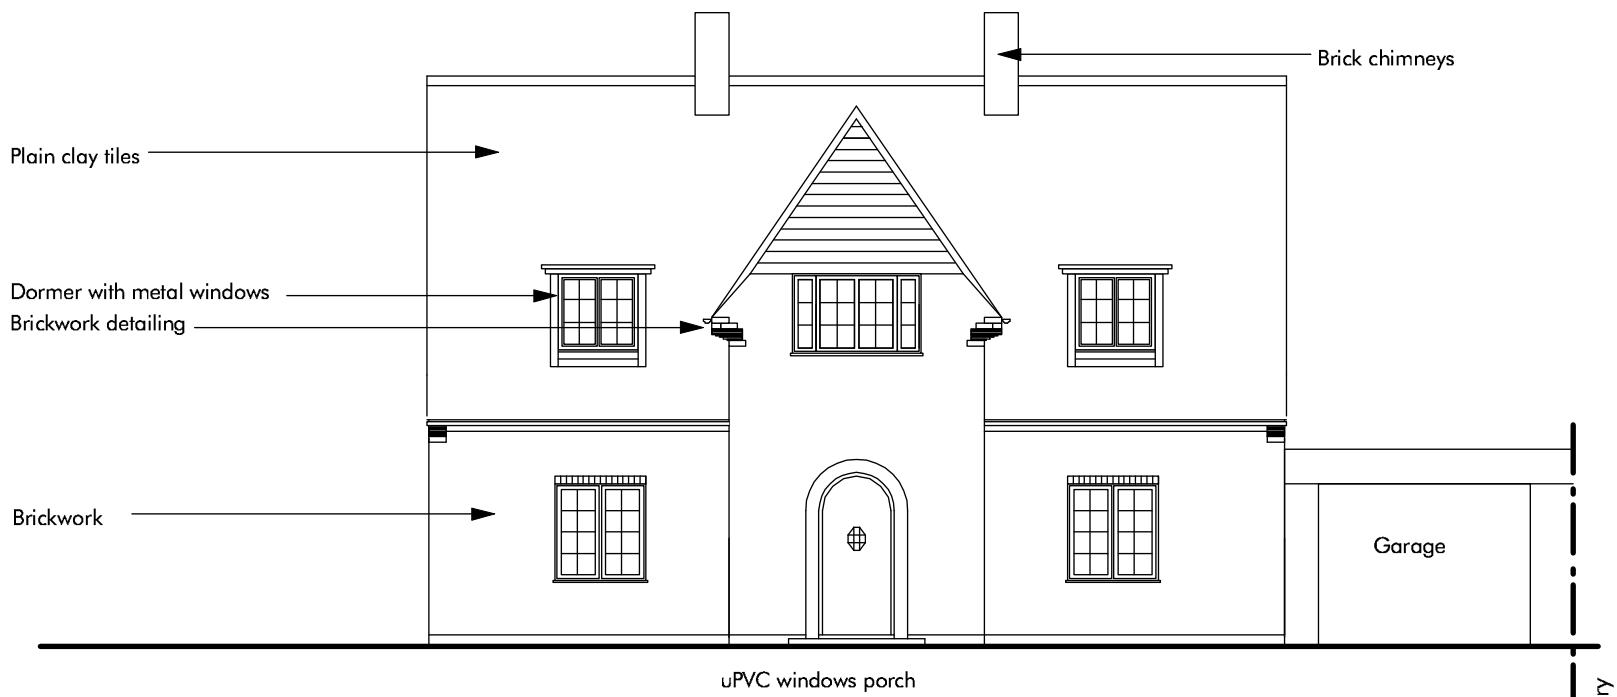

Existing Front Elevation



Existing Side Elevation