


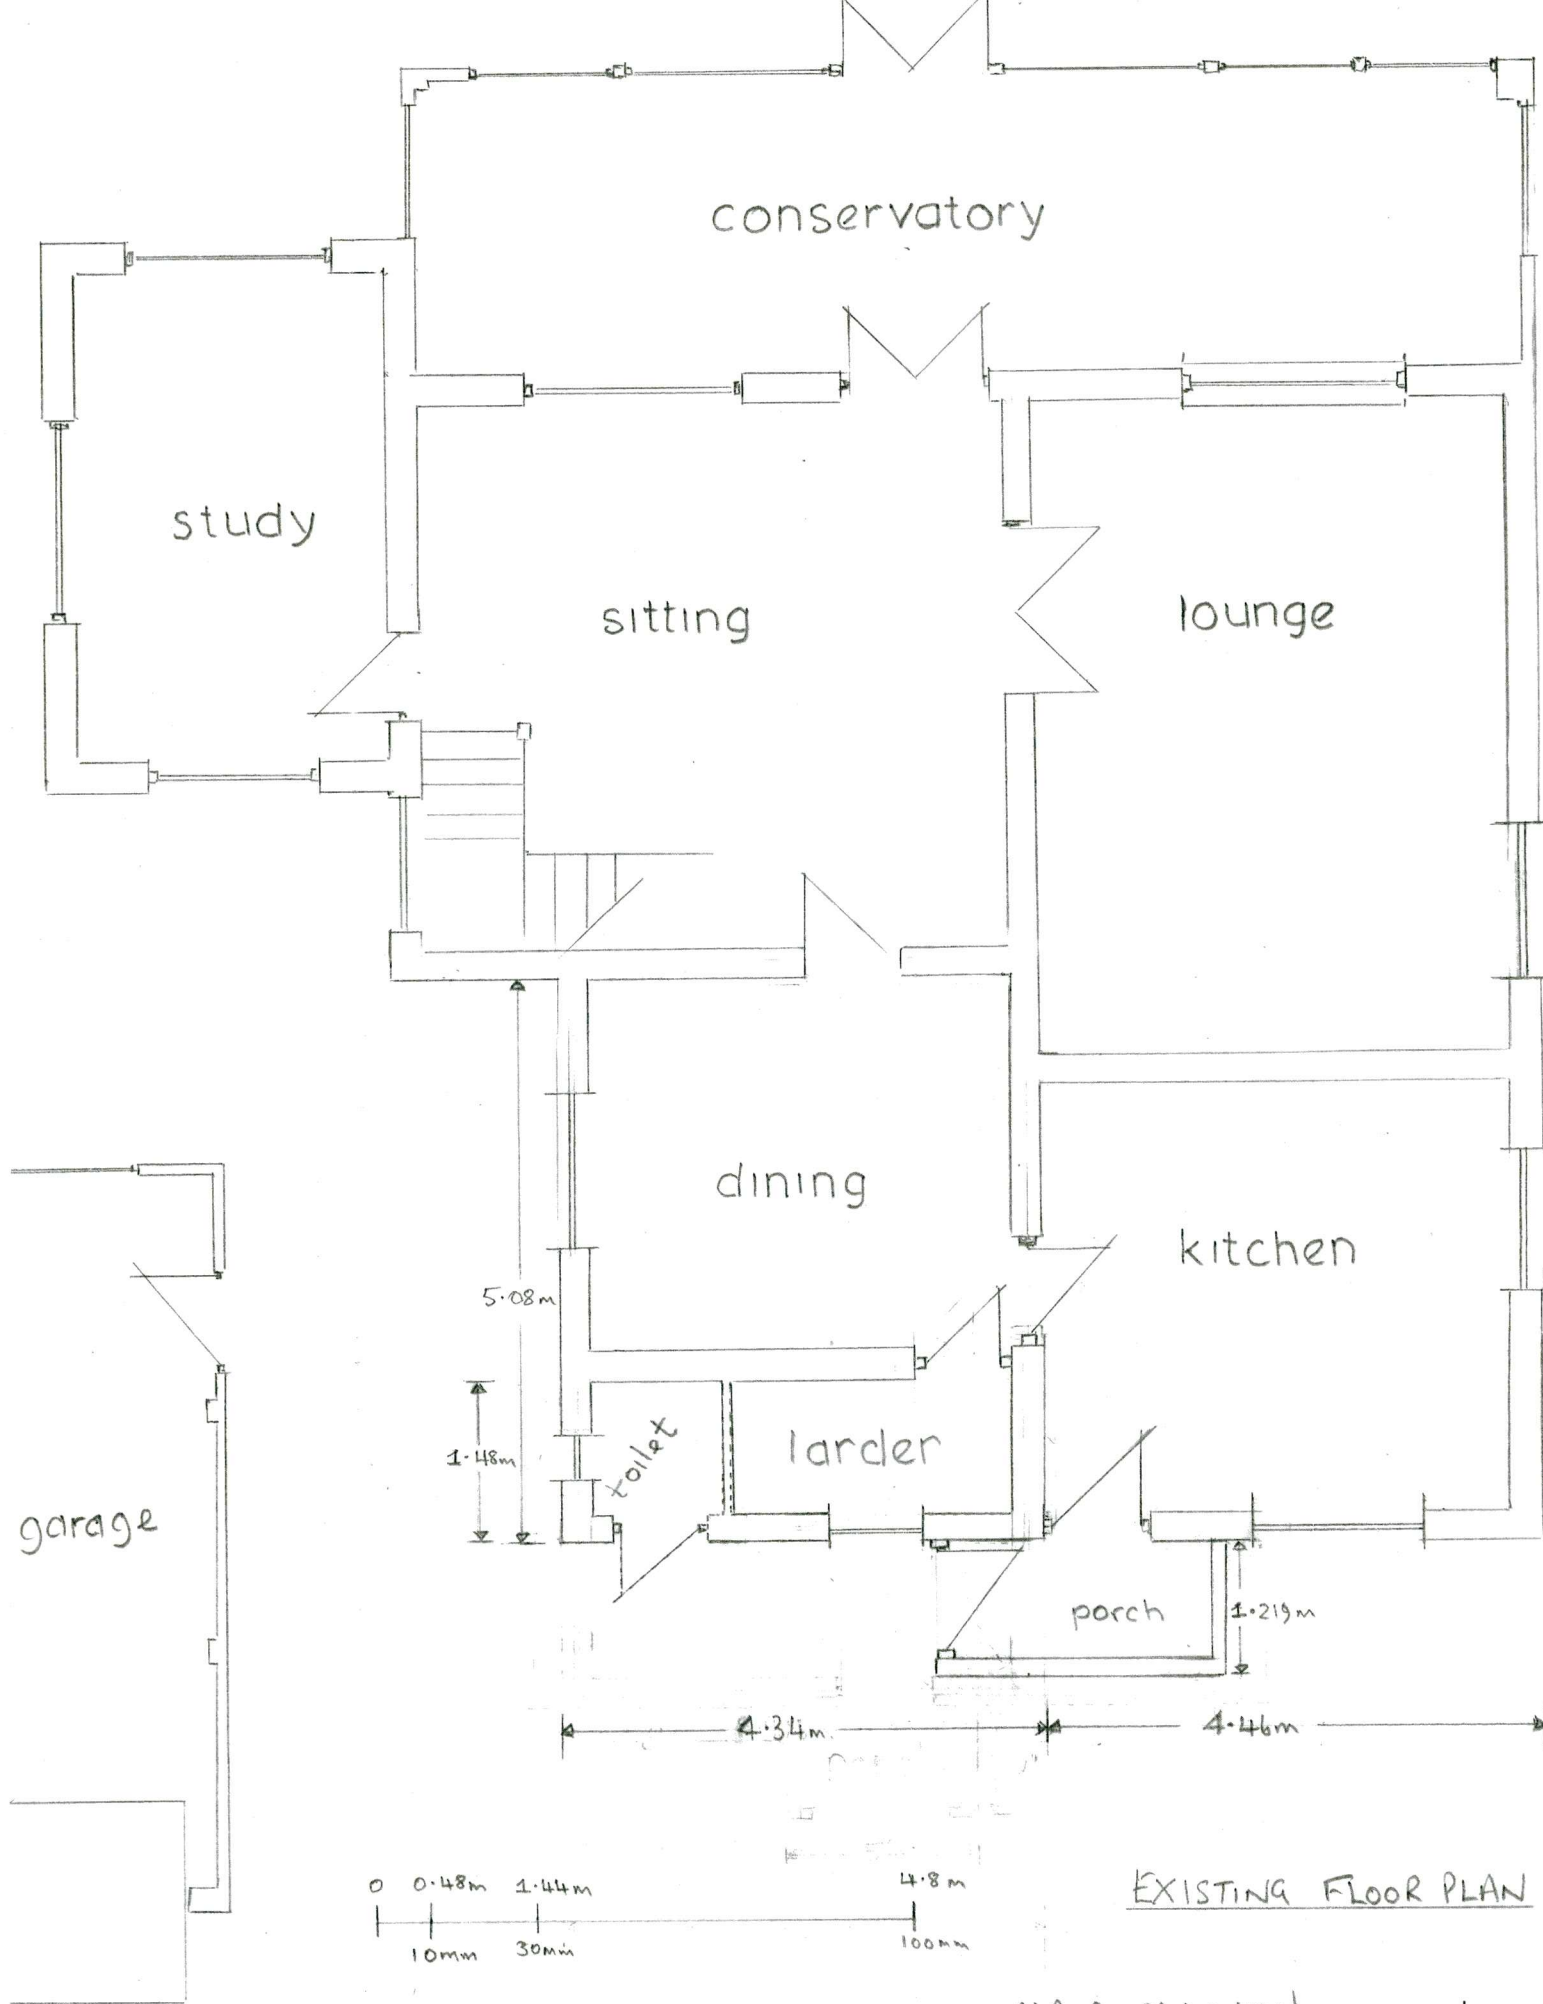

EXISTING FLOOR PLAN

Scale 1/148

MR A. MANNION
40 Hollow Lane
Hayling Island
poll 9ex

