

I Eileen Muriel Mason of 6 Elm Cottages The White City Woolton Hill Newbury
Berkshire RG20 9TH do solemnly and sincerely declare that:

1. I am well acquainted with Marcus Bulger of 16 Fairlight Chalets Hayling Island
("the Property") as shown edged red on the plan annexed hereto
2. I know that Marcus Bulger moved into the Property on the 16th March 2007
and has lived there continuously to date

AND I make this solemn declaration conscientiously believing the same to be true
and by virtue of the Statutory Declarations Act 1835

DECLARED at
28 Bartholomew Street, Newbury



This day of November 2012


Before me

A Commissioner for Oaths

CHARLES LUCAS & MARSHALL
Solicitors
28 BARTHOLOMEW STREET
NEWBURY, BERKS RG14 5EU



This is the plan referred to in the attached declaration of Eileen Muriel Mason declared before me this 8th day of November 2012.




for Oaths

CHARLES LUCAS
Solicitors
28 BARTHOLOMEW STREET
NEWBURY, BERKS RG14 5EU

CHARLES LUCAS & MARSHALL
Solicitors
28 BARTHOLOMEW STREET
NEWBURY, BERKS RG14 5EU



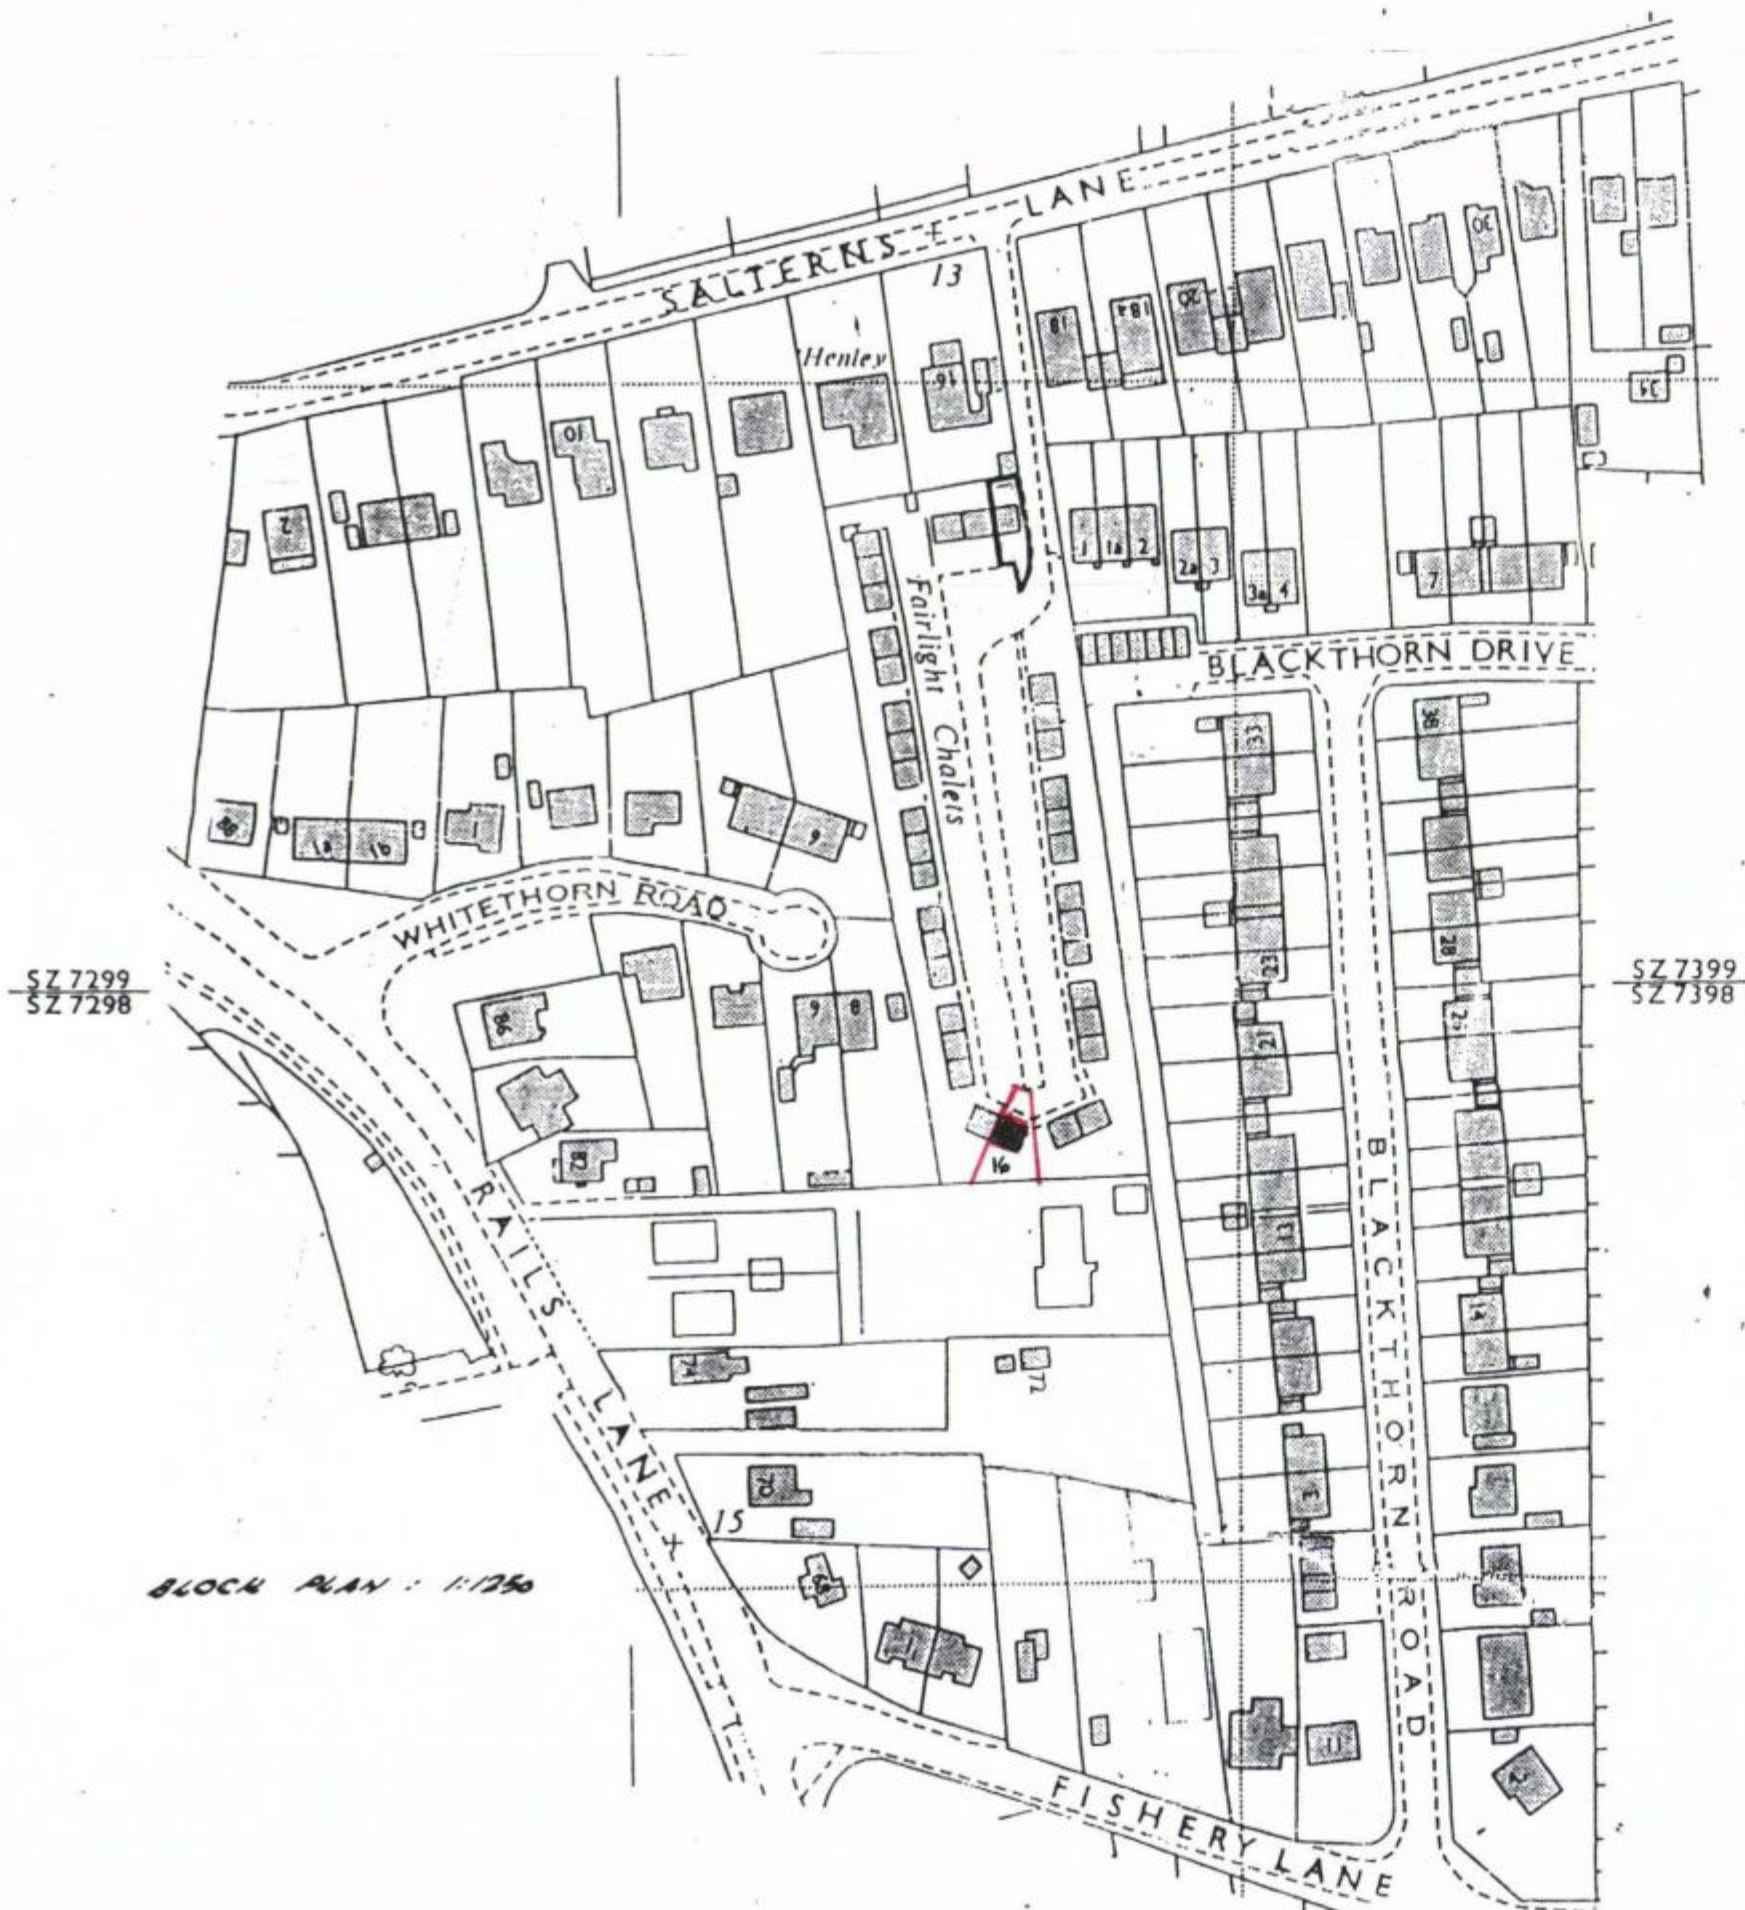

HAVANT TOWN COUNCIL
 14 NOV 2012
 RECEIVED

ORDNANCE SURVEY LICENCE AL015675

ARTHUR J. HEDGES - PLANNING
 CHARTERED TOWN PLANNER
 BUILDING DESIGN
 43 Bartholomew Street, Newbury
 Berkshire RG14 5QA

Client FAIRLIGHT CHALET
 Job FAIRLIGHT CHALET, HAYLING ISLAND
 Scale 1:1250
 Drawing No. 01/04/11 Date JULY 2012