


PETER J. WALKER MRICS
CHARTERED SURVEYOR
182 SEAFRONT, HAYLING ISLAND, HANTS
PO11 9 AN

TEL: 02392 467571

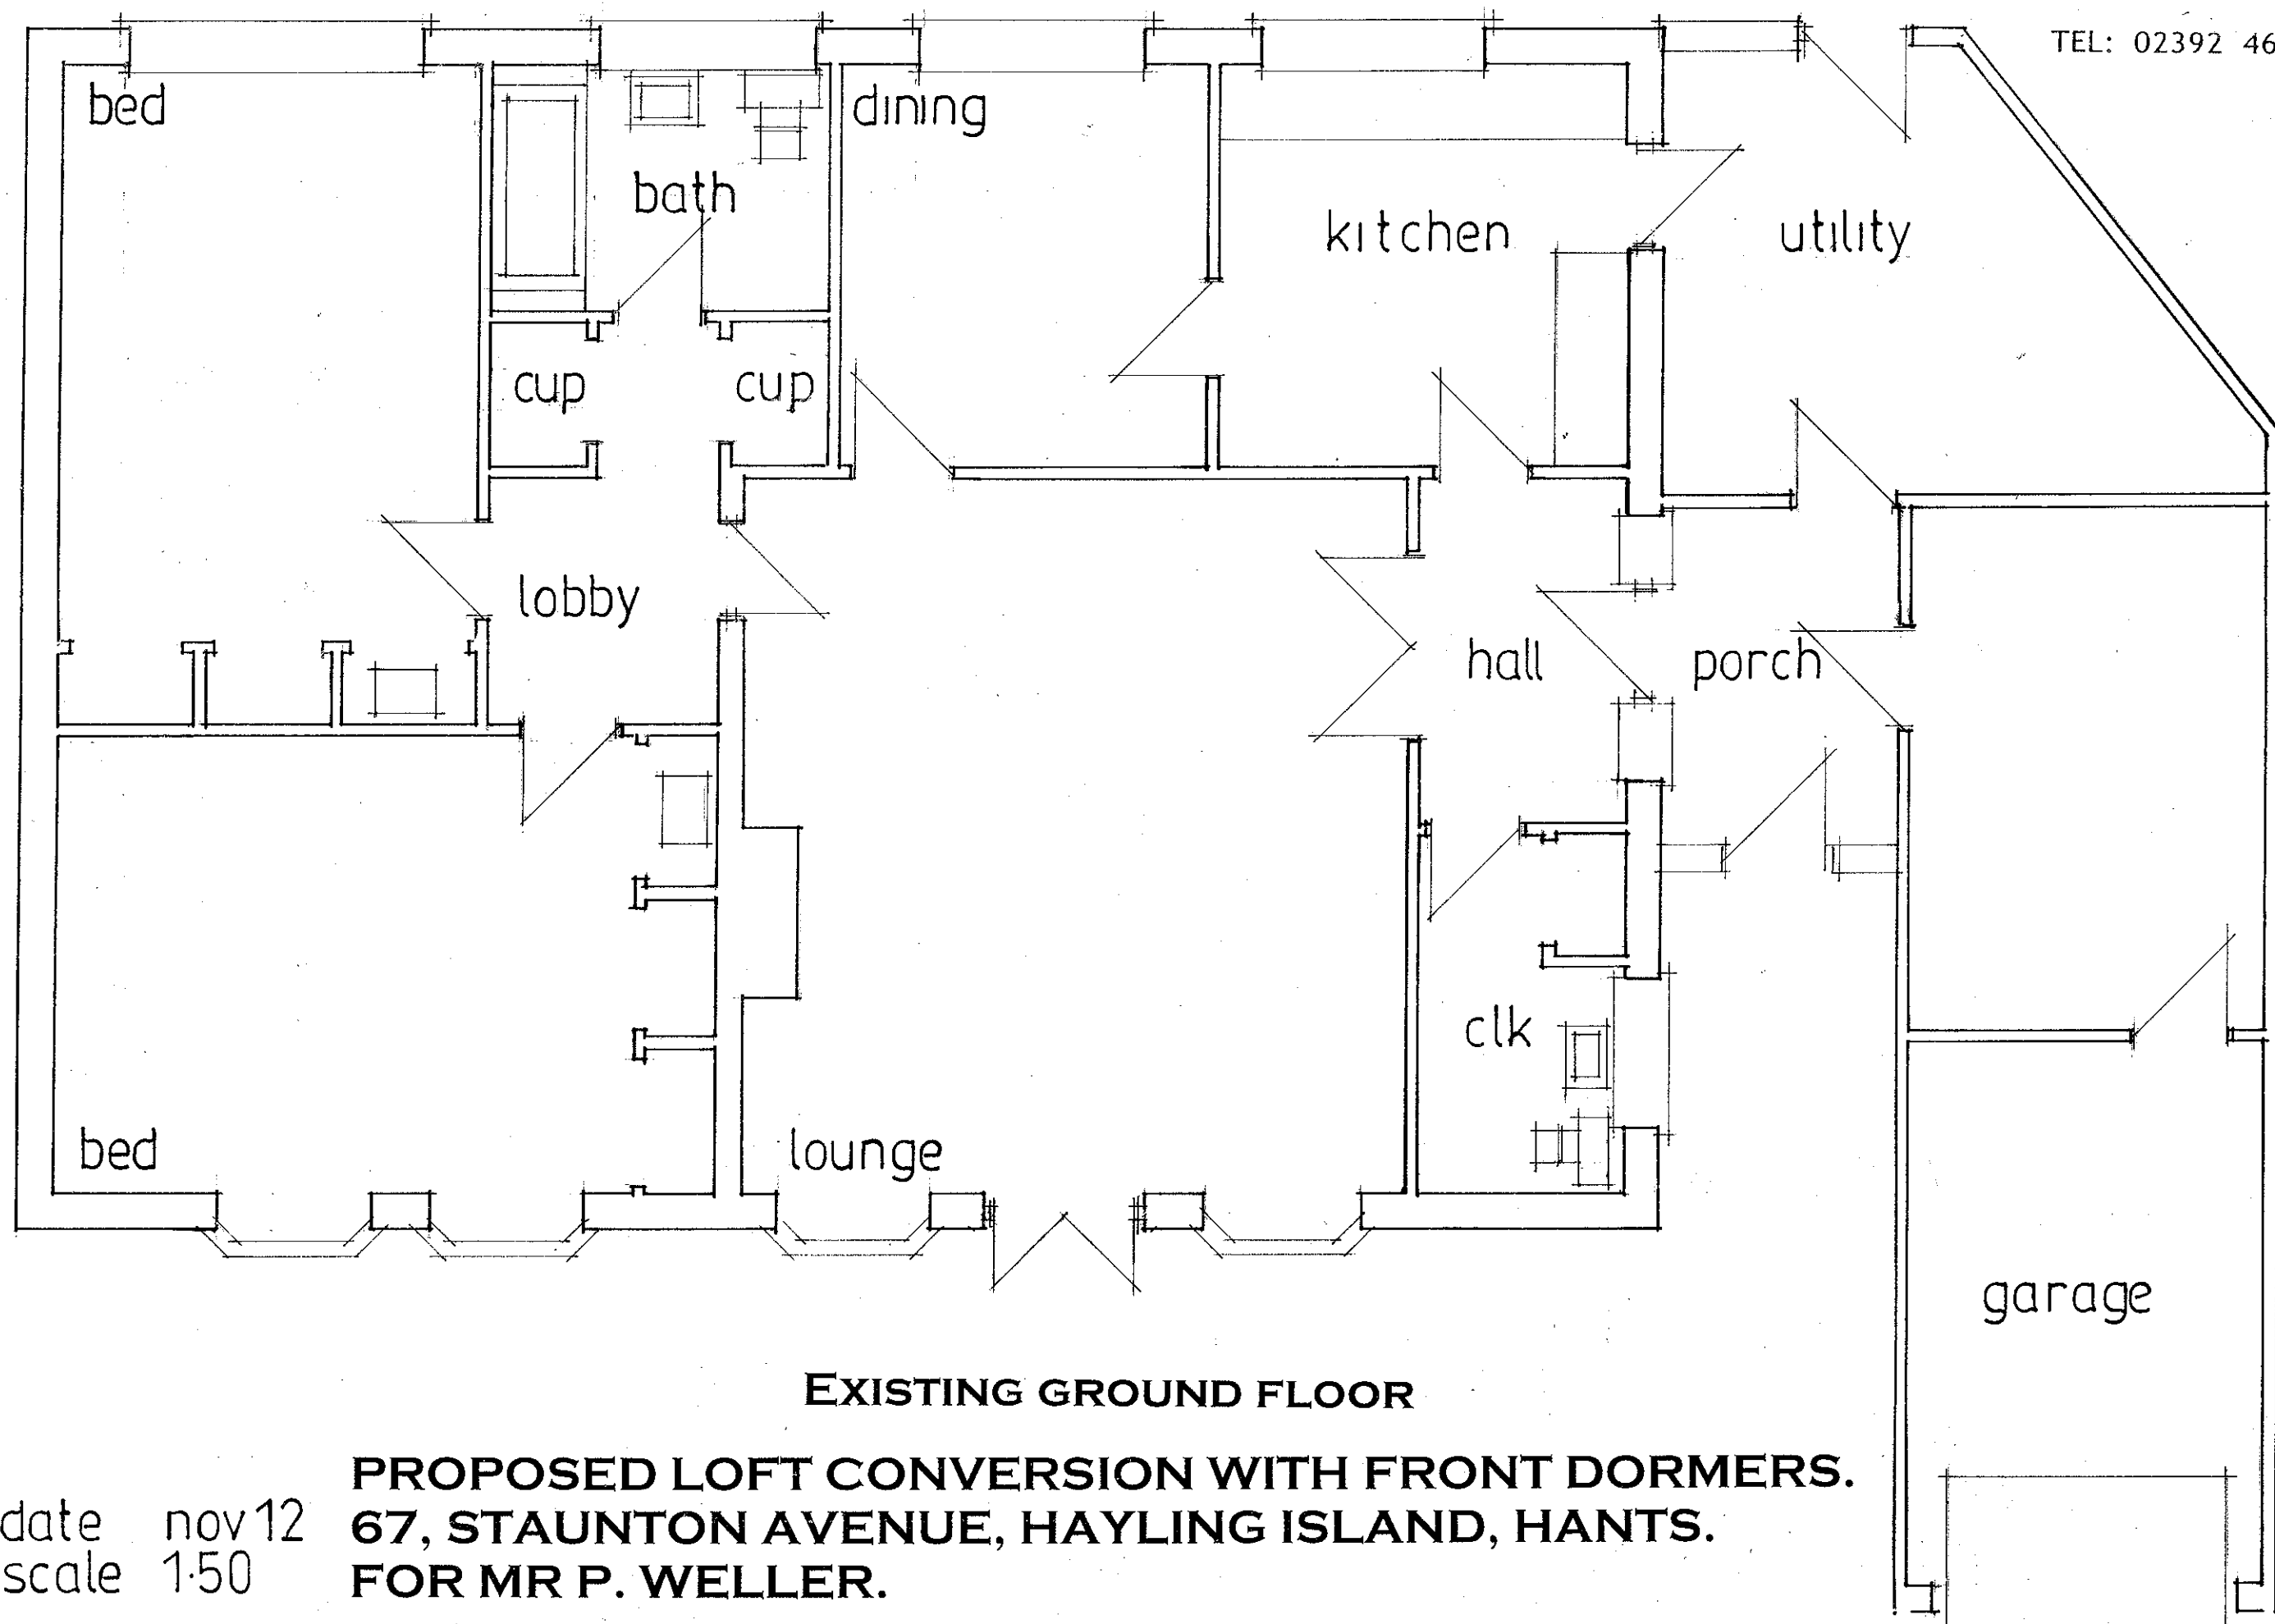

EXISTING GROUND FLOOR

**PROPOSED LOFT CONVERSION WITH FRONT DORMERS.
67, STAUNTON AVENUE, HAYLING ISLAND, HANTS.
FOR MR P. WELLER.**

date nov 12
scale 1:50