



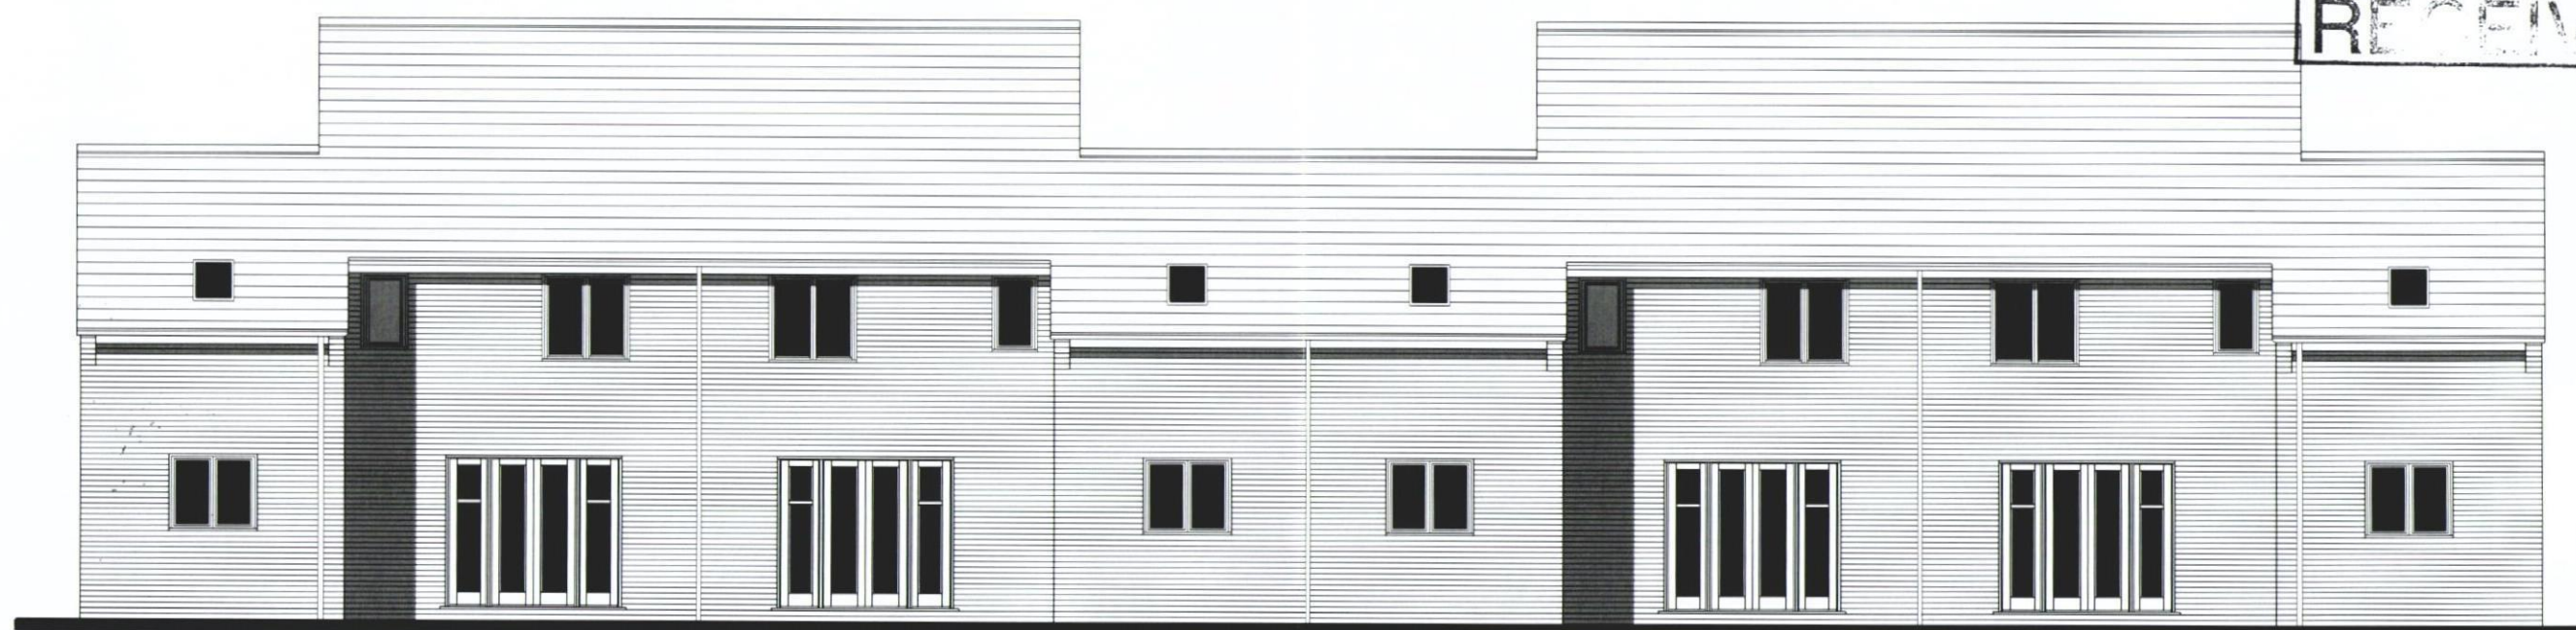

FRONT ELEVATION

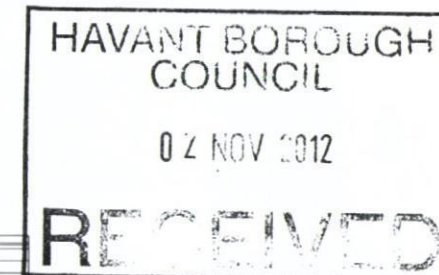

REAR ELEVATION

House Type M

**BLOOR HOMES**<sup>®</sup>

New Lane  
Havant

Oct 2012  
1:100 @ A3

Plots 4-7 Front & Rear Elevations

NW-0002-09-M.02