


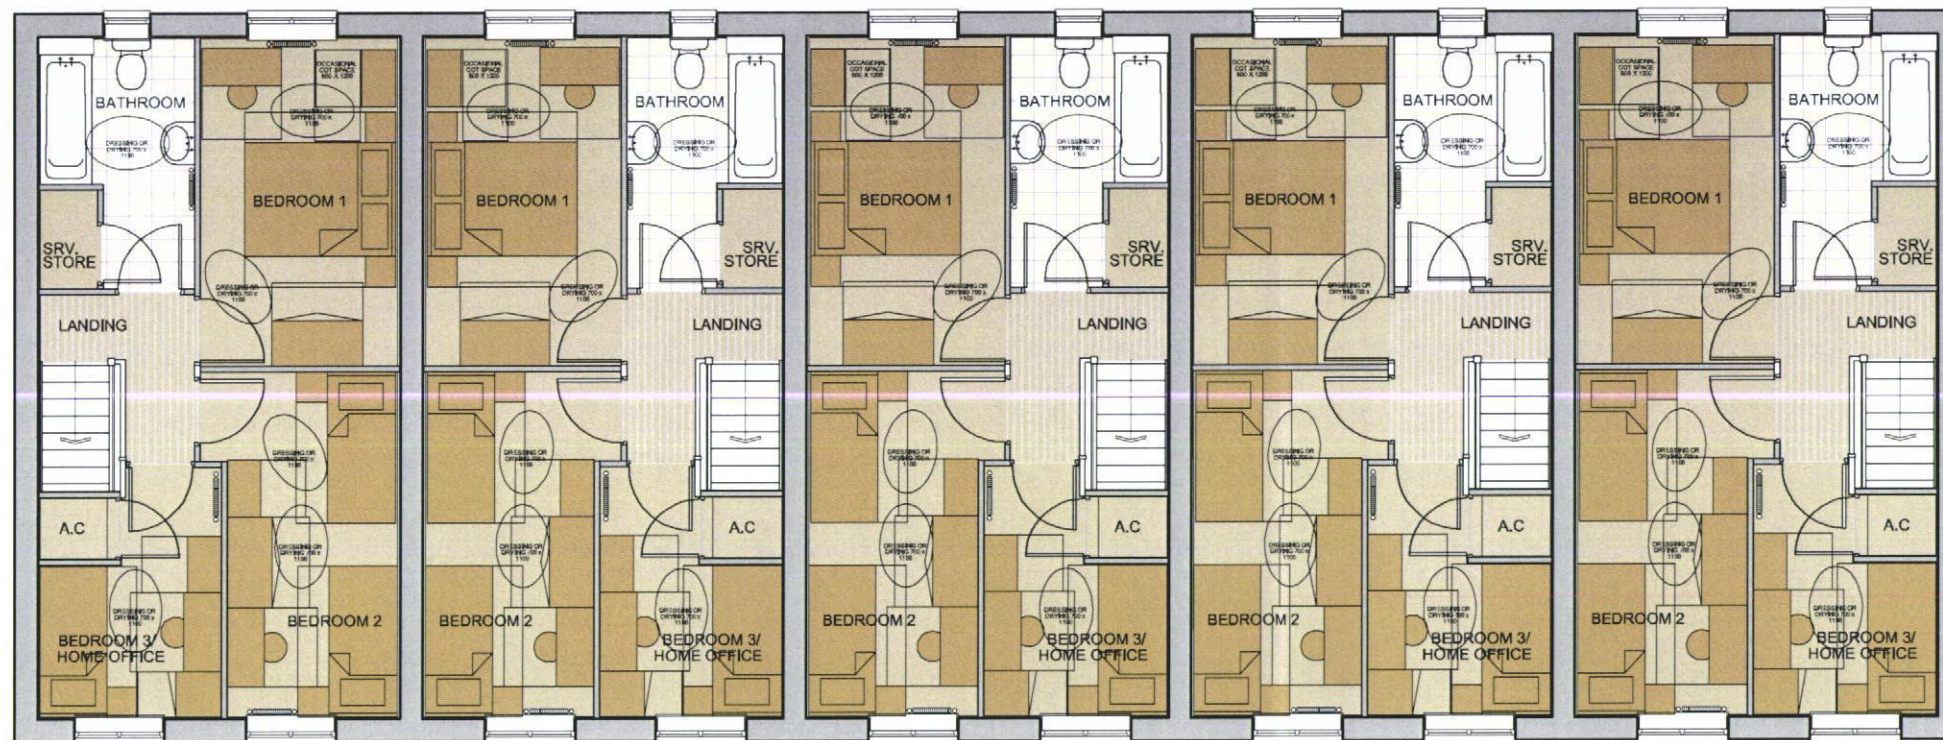

FIRST FLOOR PLAN



GROUND FLOOR PLAN



House Type E

BLOOR HOMES
©this drawing is copyright.

New Lane
Havant

Oct 2012
1:100 @ A3

Plots 59-63 Four Plans

NW-0002-09-E.01